PROJECT REFERENCE NO.	SHEET NO.
2021CPT.05.18.20351.1, ETC.	1

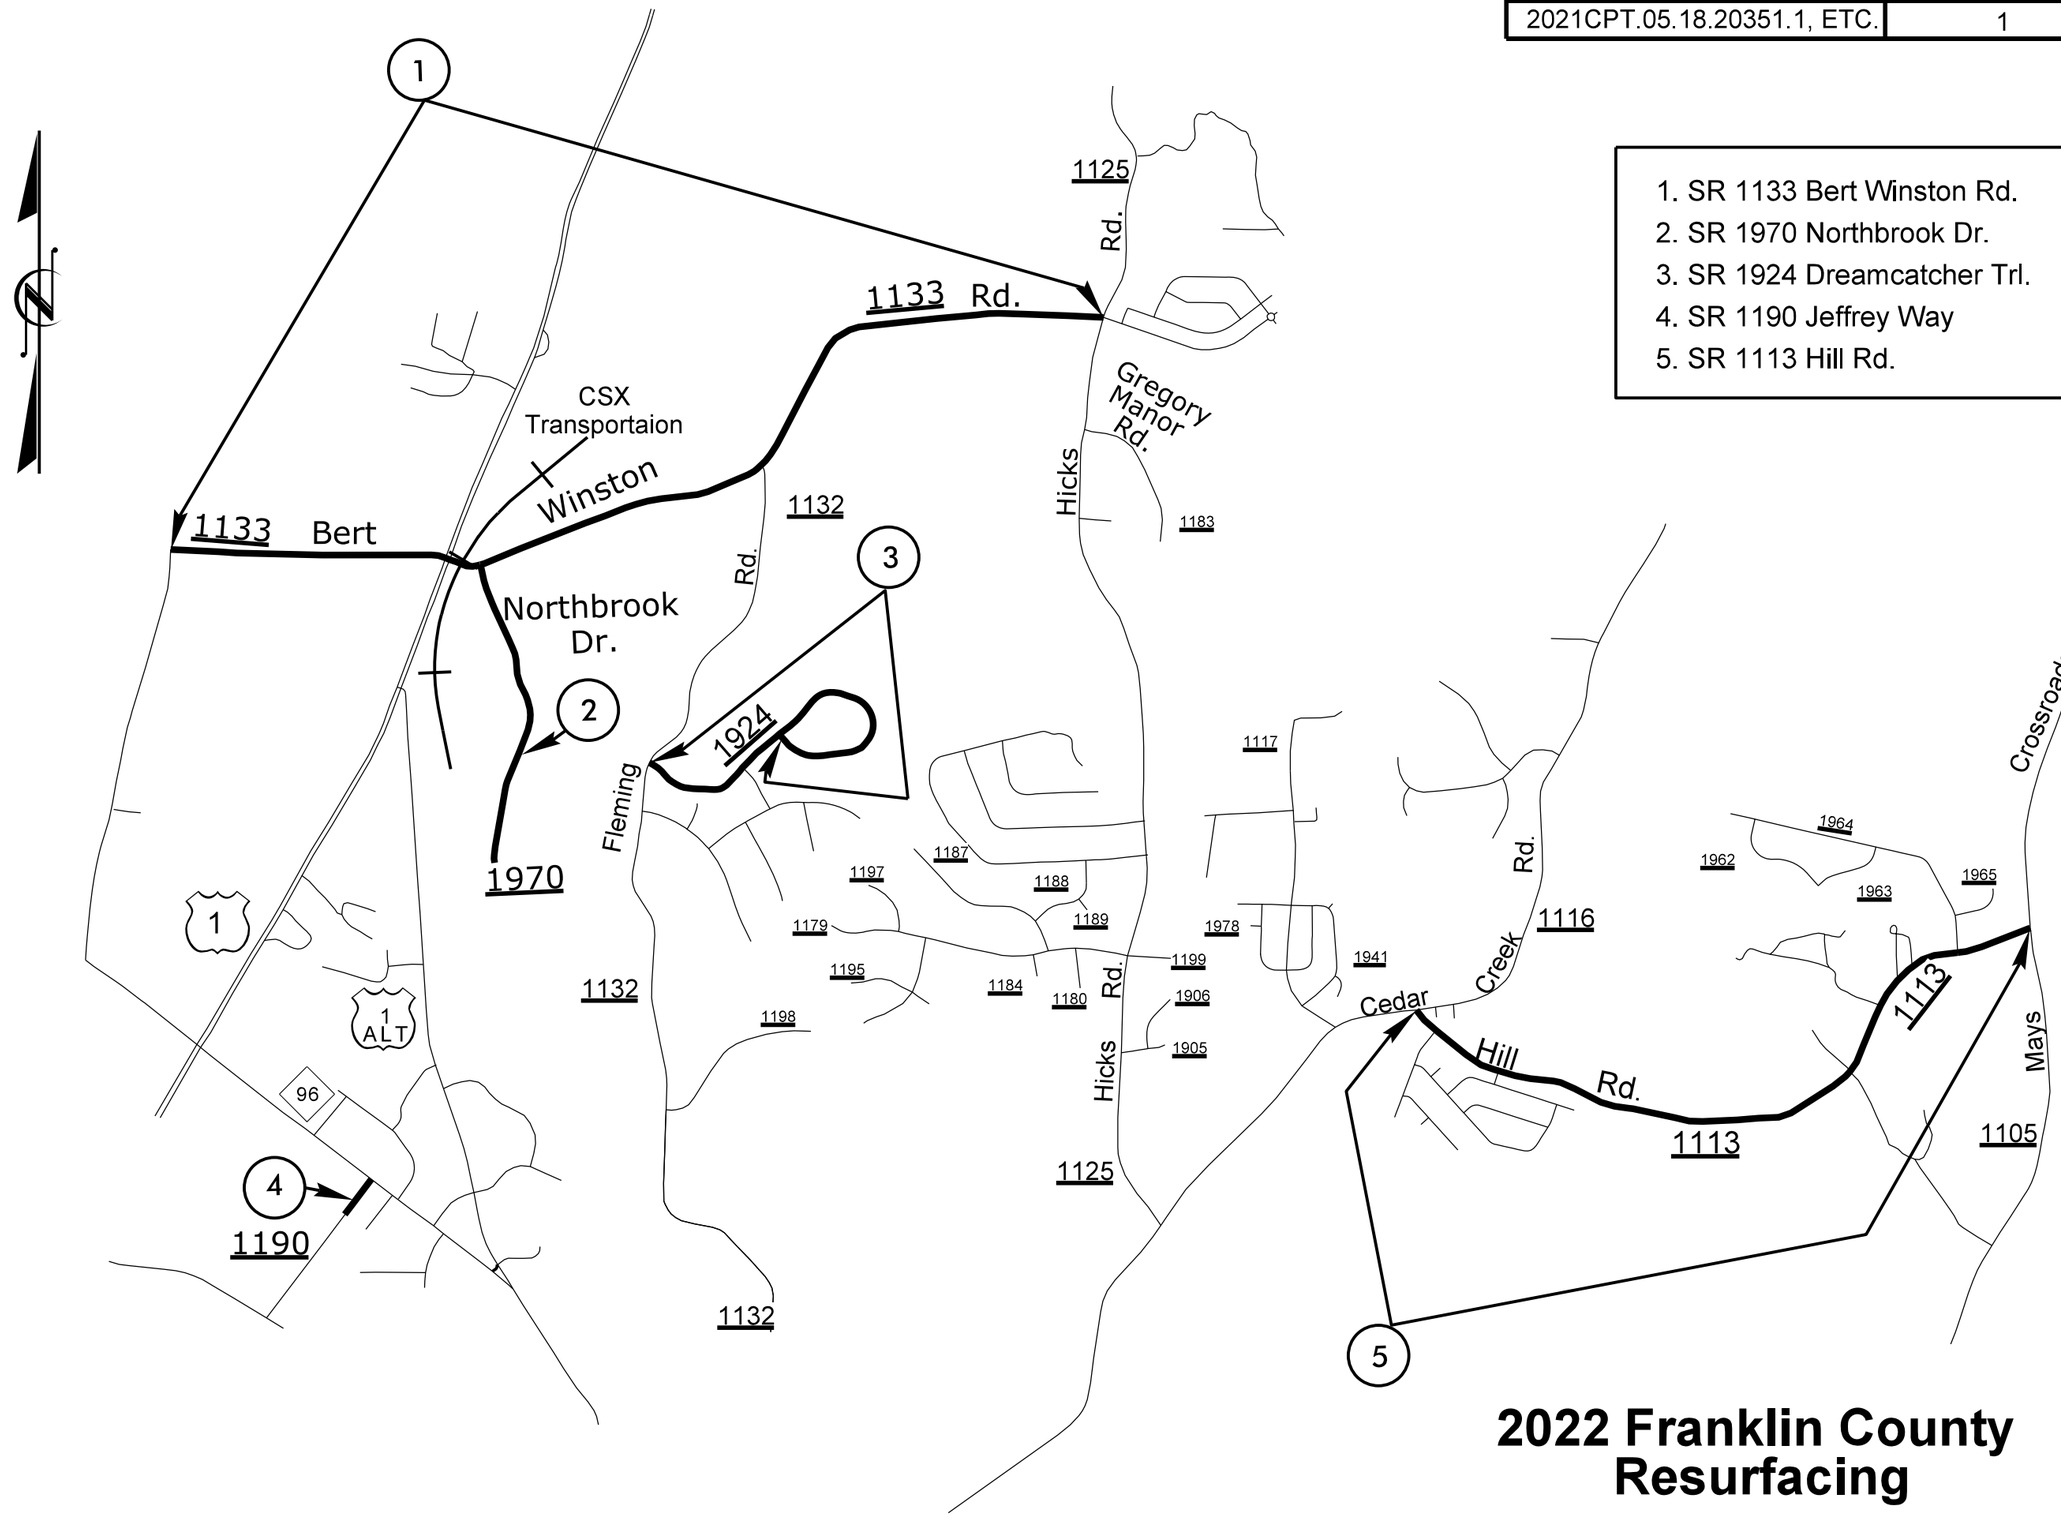

2022 Franklin County Resurfacing