PROJECT REFERENCE NO.	SHEET NO.
2021CPT.05.18.20351.1, ETC.	4

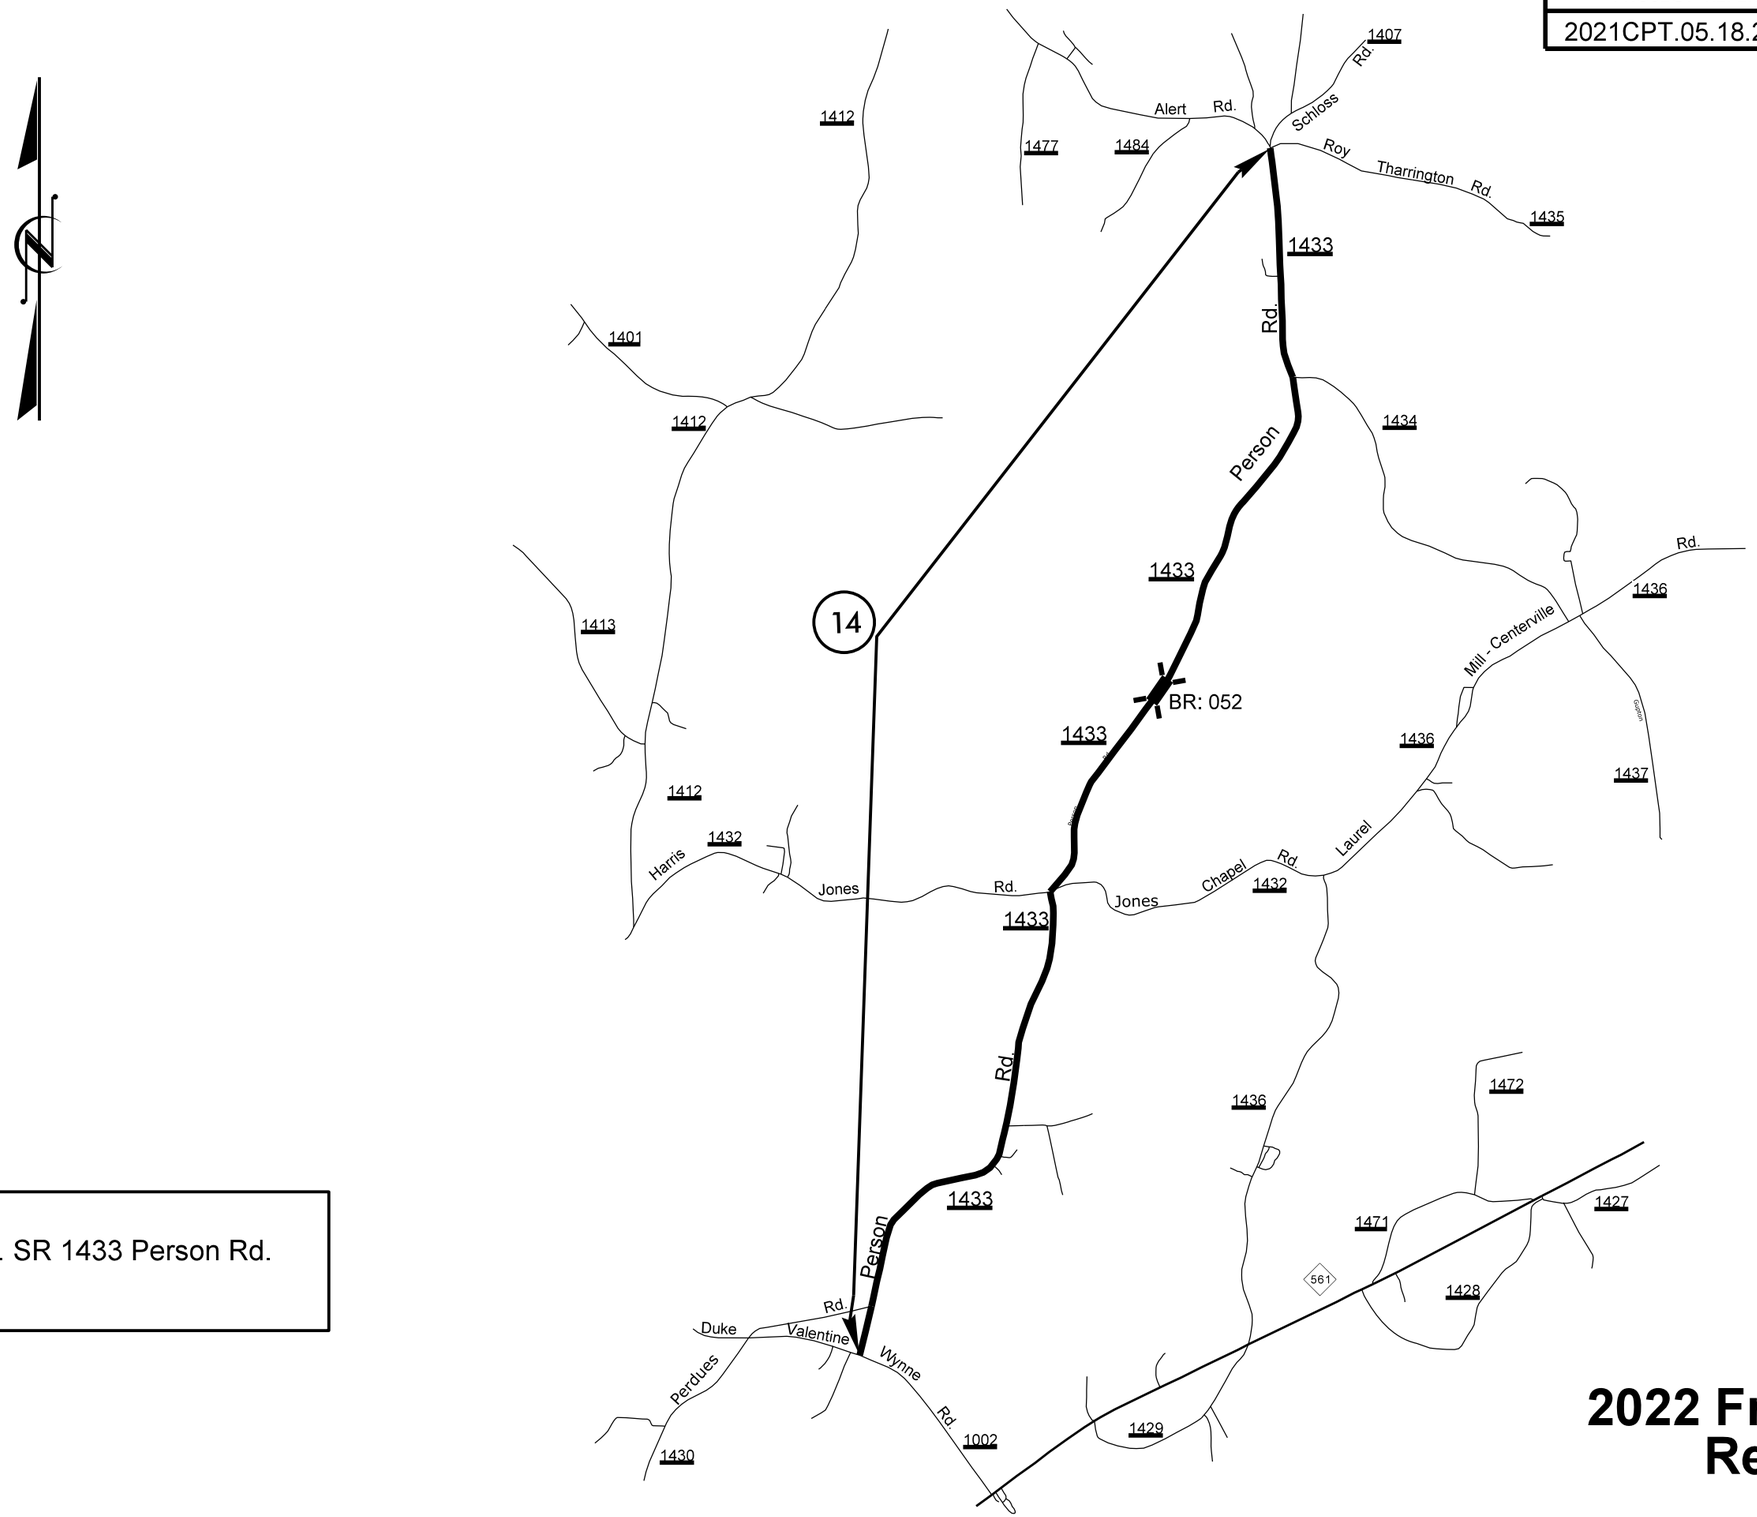

14. SR 1433 Person Rd.

2022 Franklin County Resurfacing