DocuSign Envelope ID: BE5CC210-5989-41B0-85DB-BEBF11DEB76B

TIP NO.	SHEET NO.
	PMP-6

APPROVED:

DATE:

SEAL

NORTH CAROLINA PROFESSIONAL SEAL 029043 ENGINEER FRANCES S. GALLAGHER

DocuSigned by: Frances Gallagher 2/26/2021

DOCUMENT NOT CONSIDERED FINAL UNLESS ALL SIGNATURES COMPLETED

Note: Resurfacing occurs on Spring Street from approximately 200′ west of Orange Street to Williamsboro Street

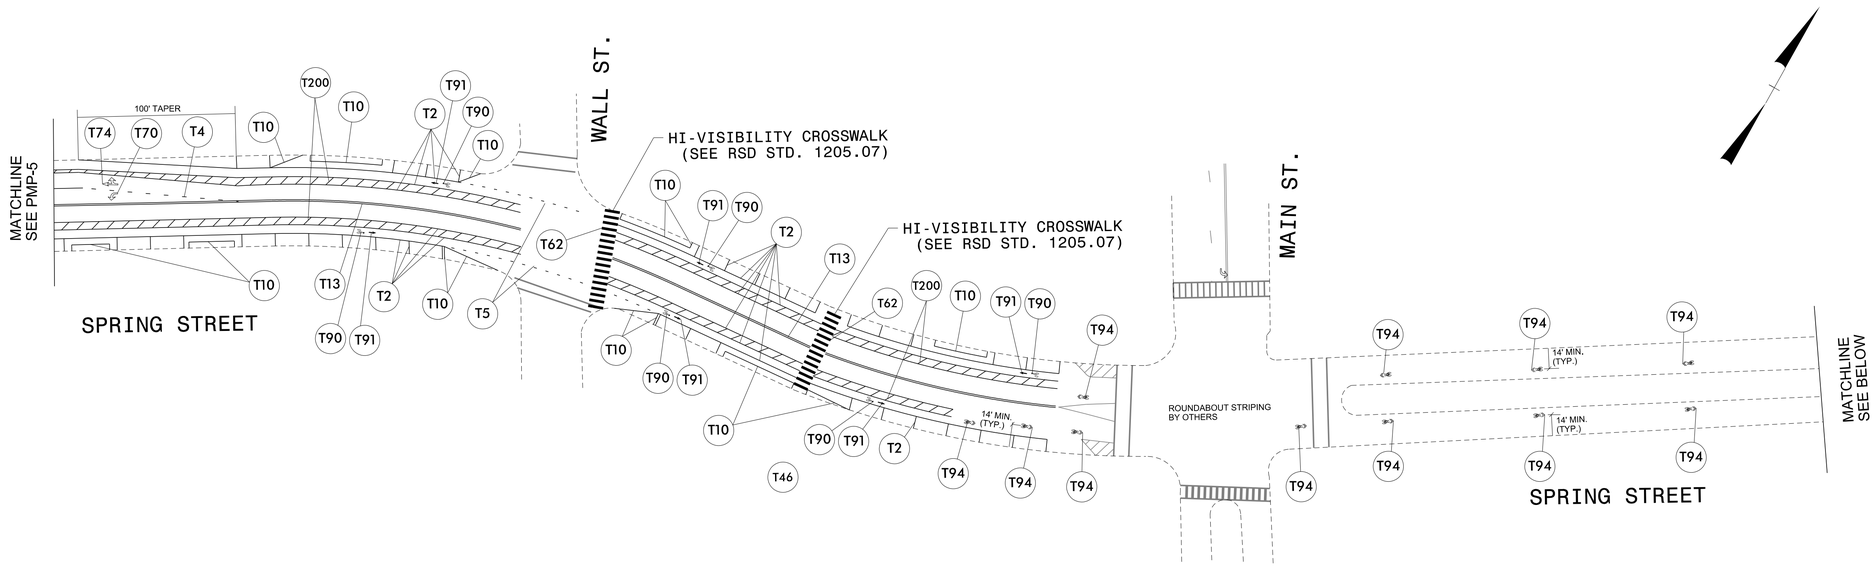

50 25 0 50 100

1″=50′

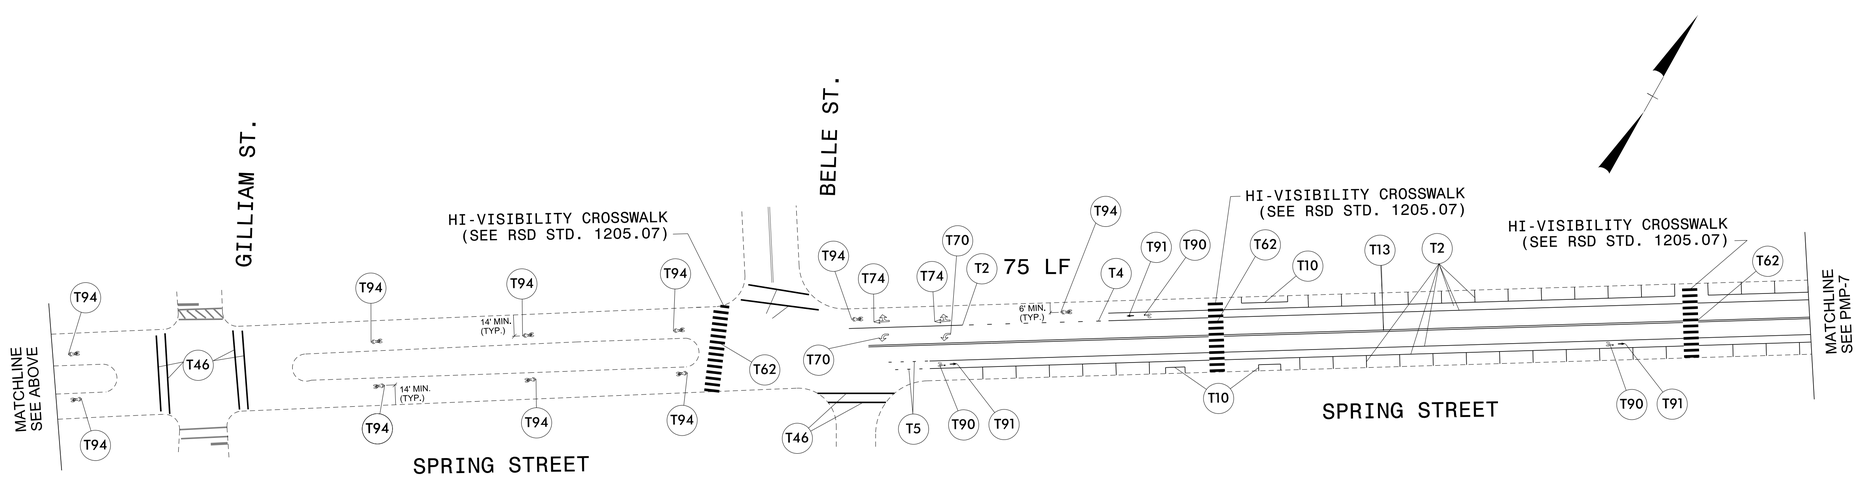

50 25 0 50 100

1″=50′

WithersRavenel
Engineers | Planners | Surveyors
424 Gallimore Dairy Road, Suite C | Greensboro, NC 27409
| t: 336.605.3009 | license #: C-0832 | www.withersravenel.com

Note: Resurfacing occurs on Spring Street from approximately 200′ west of Orange Street to Williamsboro Street

PAVEMENT MARKING DETAIL 5

2/26/2021
K:\CS\50340\50346.H-2017 Powell Bill Construction Phase Svcs\CAD\Pavement Marking Plan\PMP DTL_4-7.dgn
Usersdpetry