DocuSign Envelope ID: 3539EC1D-982D-45BA-9B36-6F2A8588FE70

PROJECT REFERENCE NO.	SHEET NO.
U-5887	10

ROADWAY DESIGN ENGINEER
NORTH CAROLINA PROFESSIONAL SEAL 26960 ENGINEER RECE M. SCHULER
DocuSigned by: Rece M. Schuler
1663402427B24EC...

HYDRAULICS ENGINEER
NORTH CAROLINA PROFESSIONAL SEAL 047435 ENGINEER JON C. FORD
DocuSigned by:
AB80F2E27A8C43C...

DOCUMENT NOT CONSIDERED FINAL UNLESS ALL SIGNATURES COMPLETED

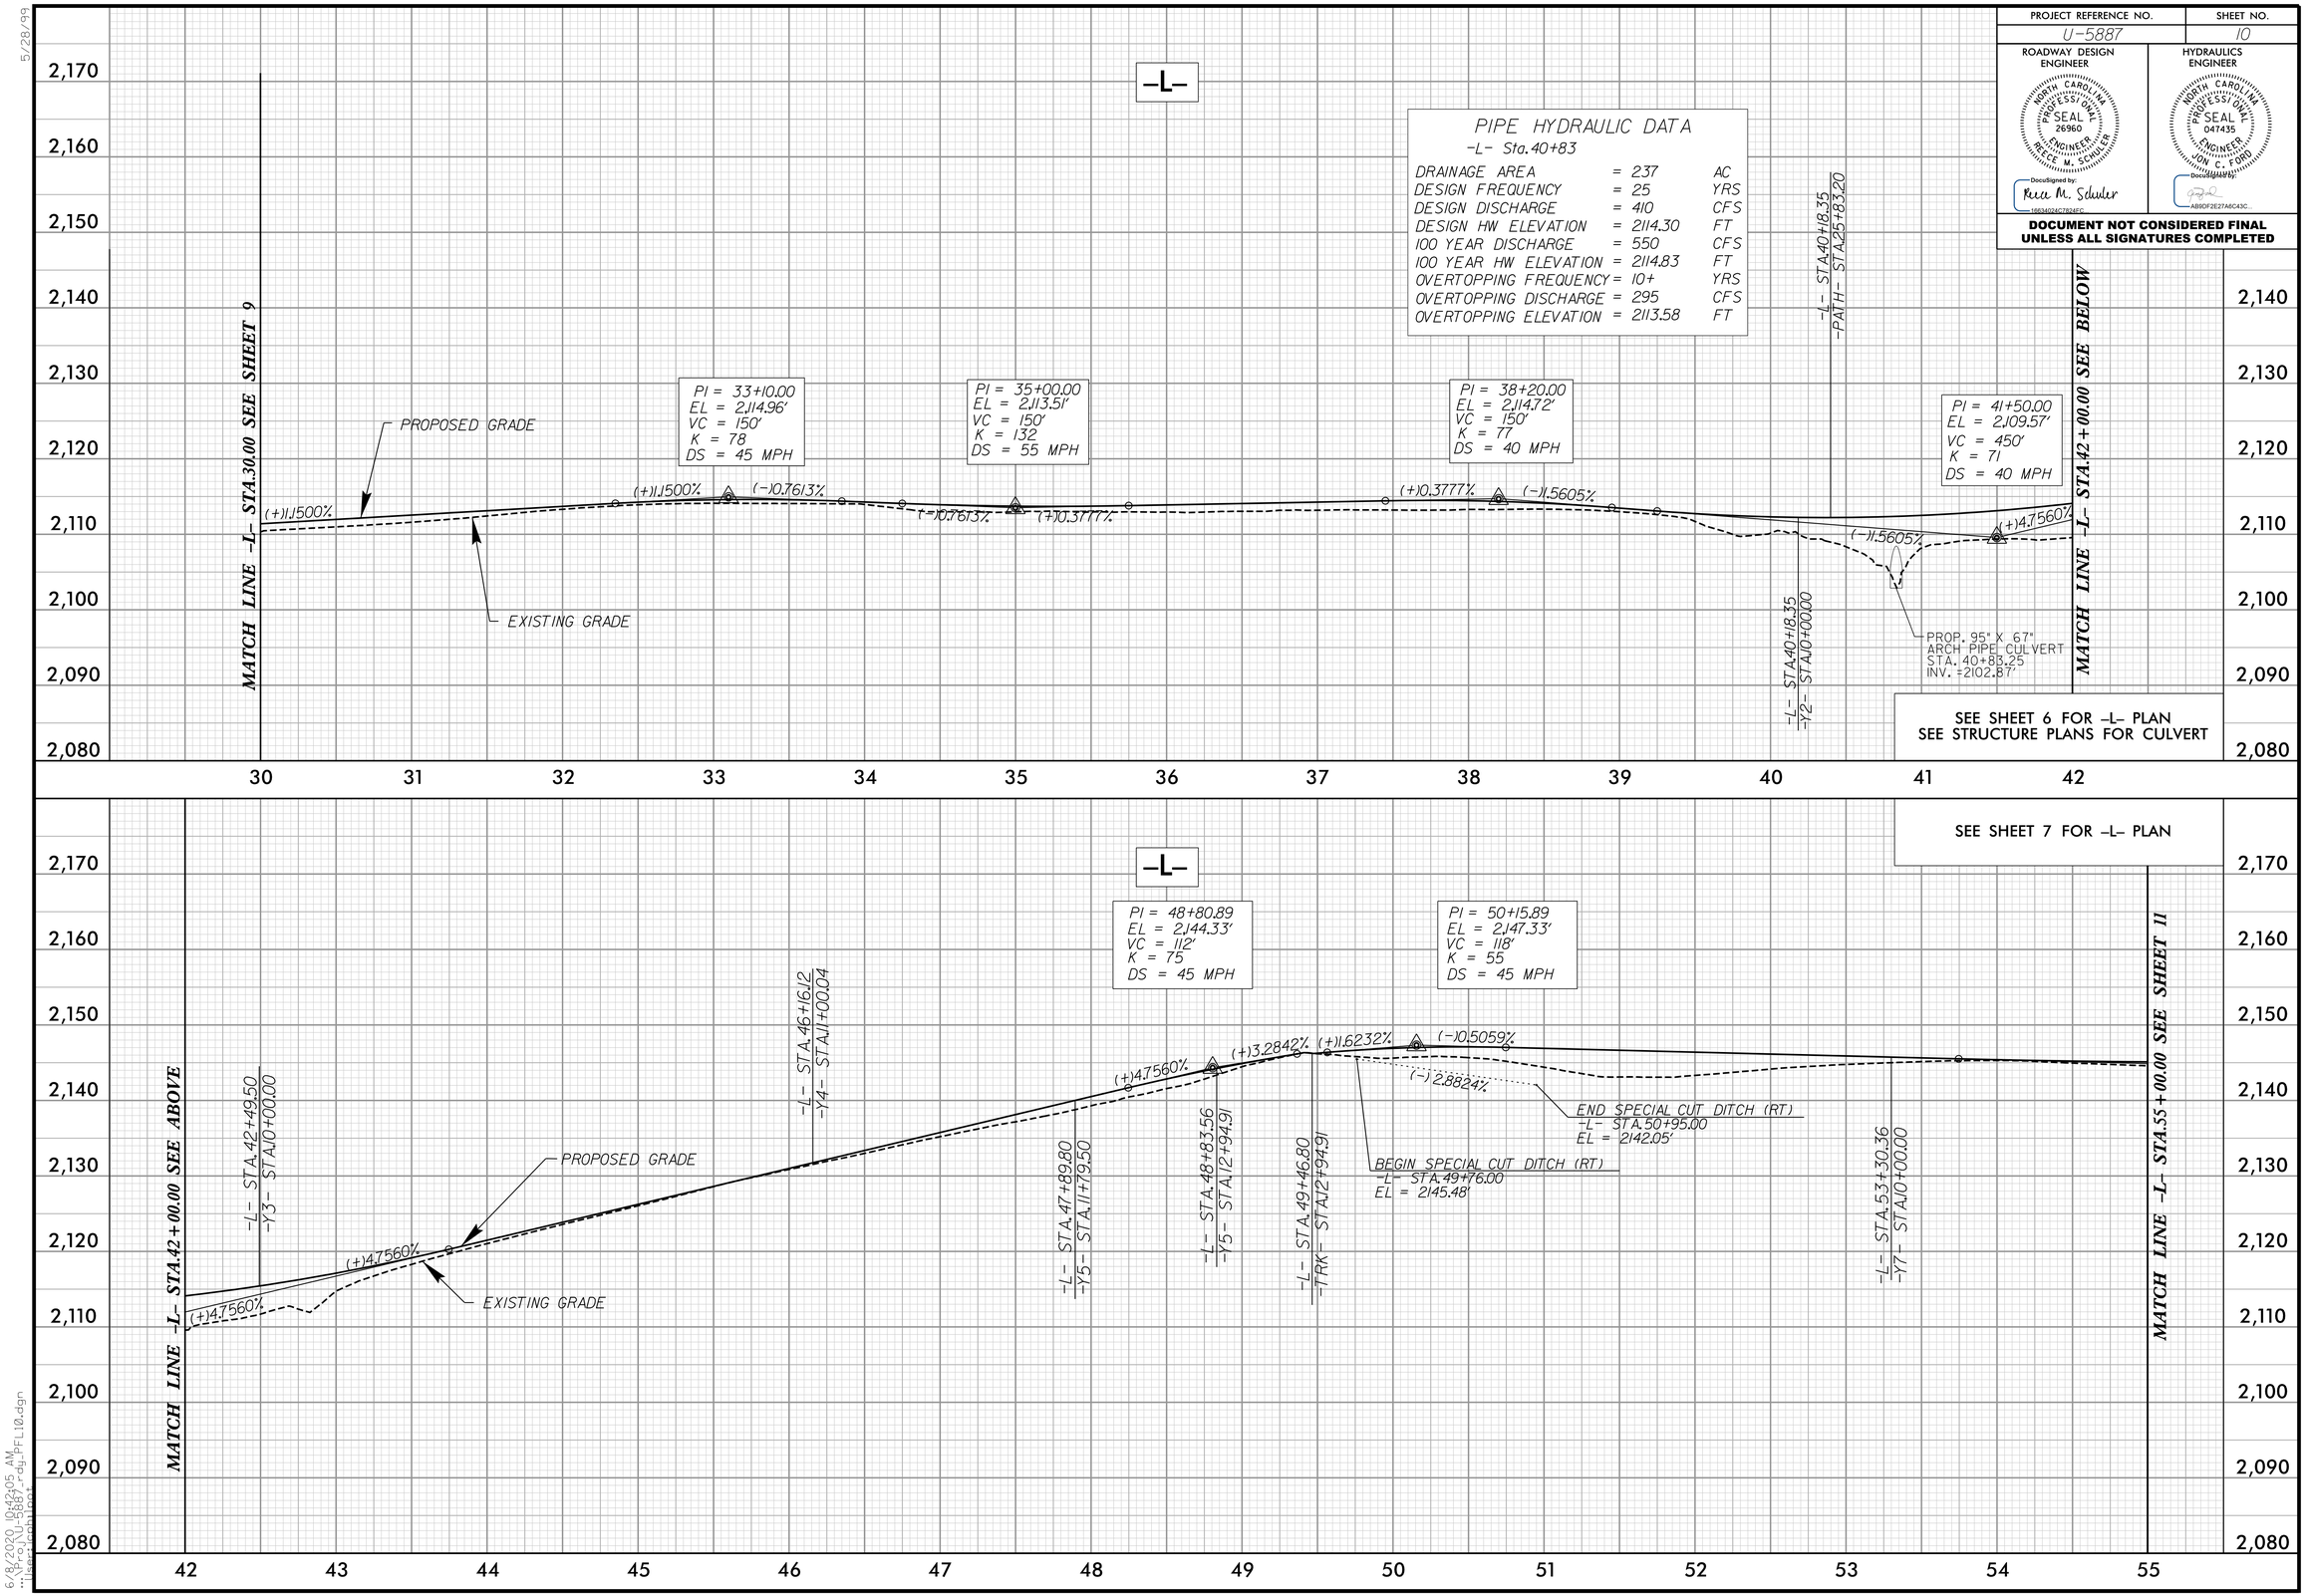

6/8/2020 10:12:05 AM
R:\Roadway\Proj\5887_Rdy_PFL10.dgn
$$USER$$