PROJECT REFERENCE NO.	SHEET NO.
U-5887	EC-07/CONST.07

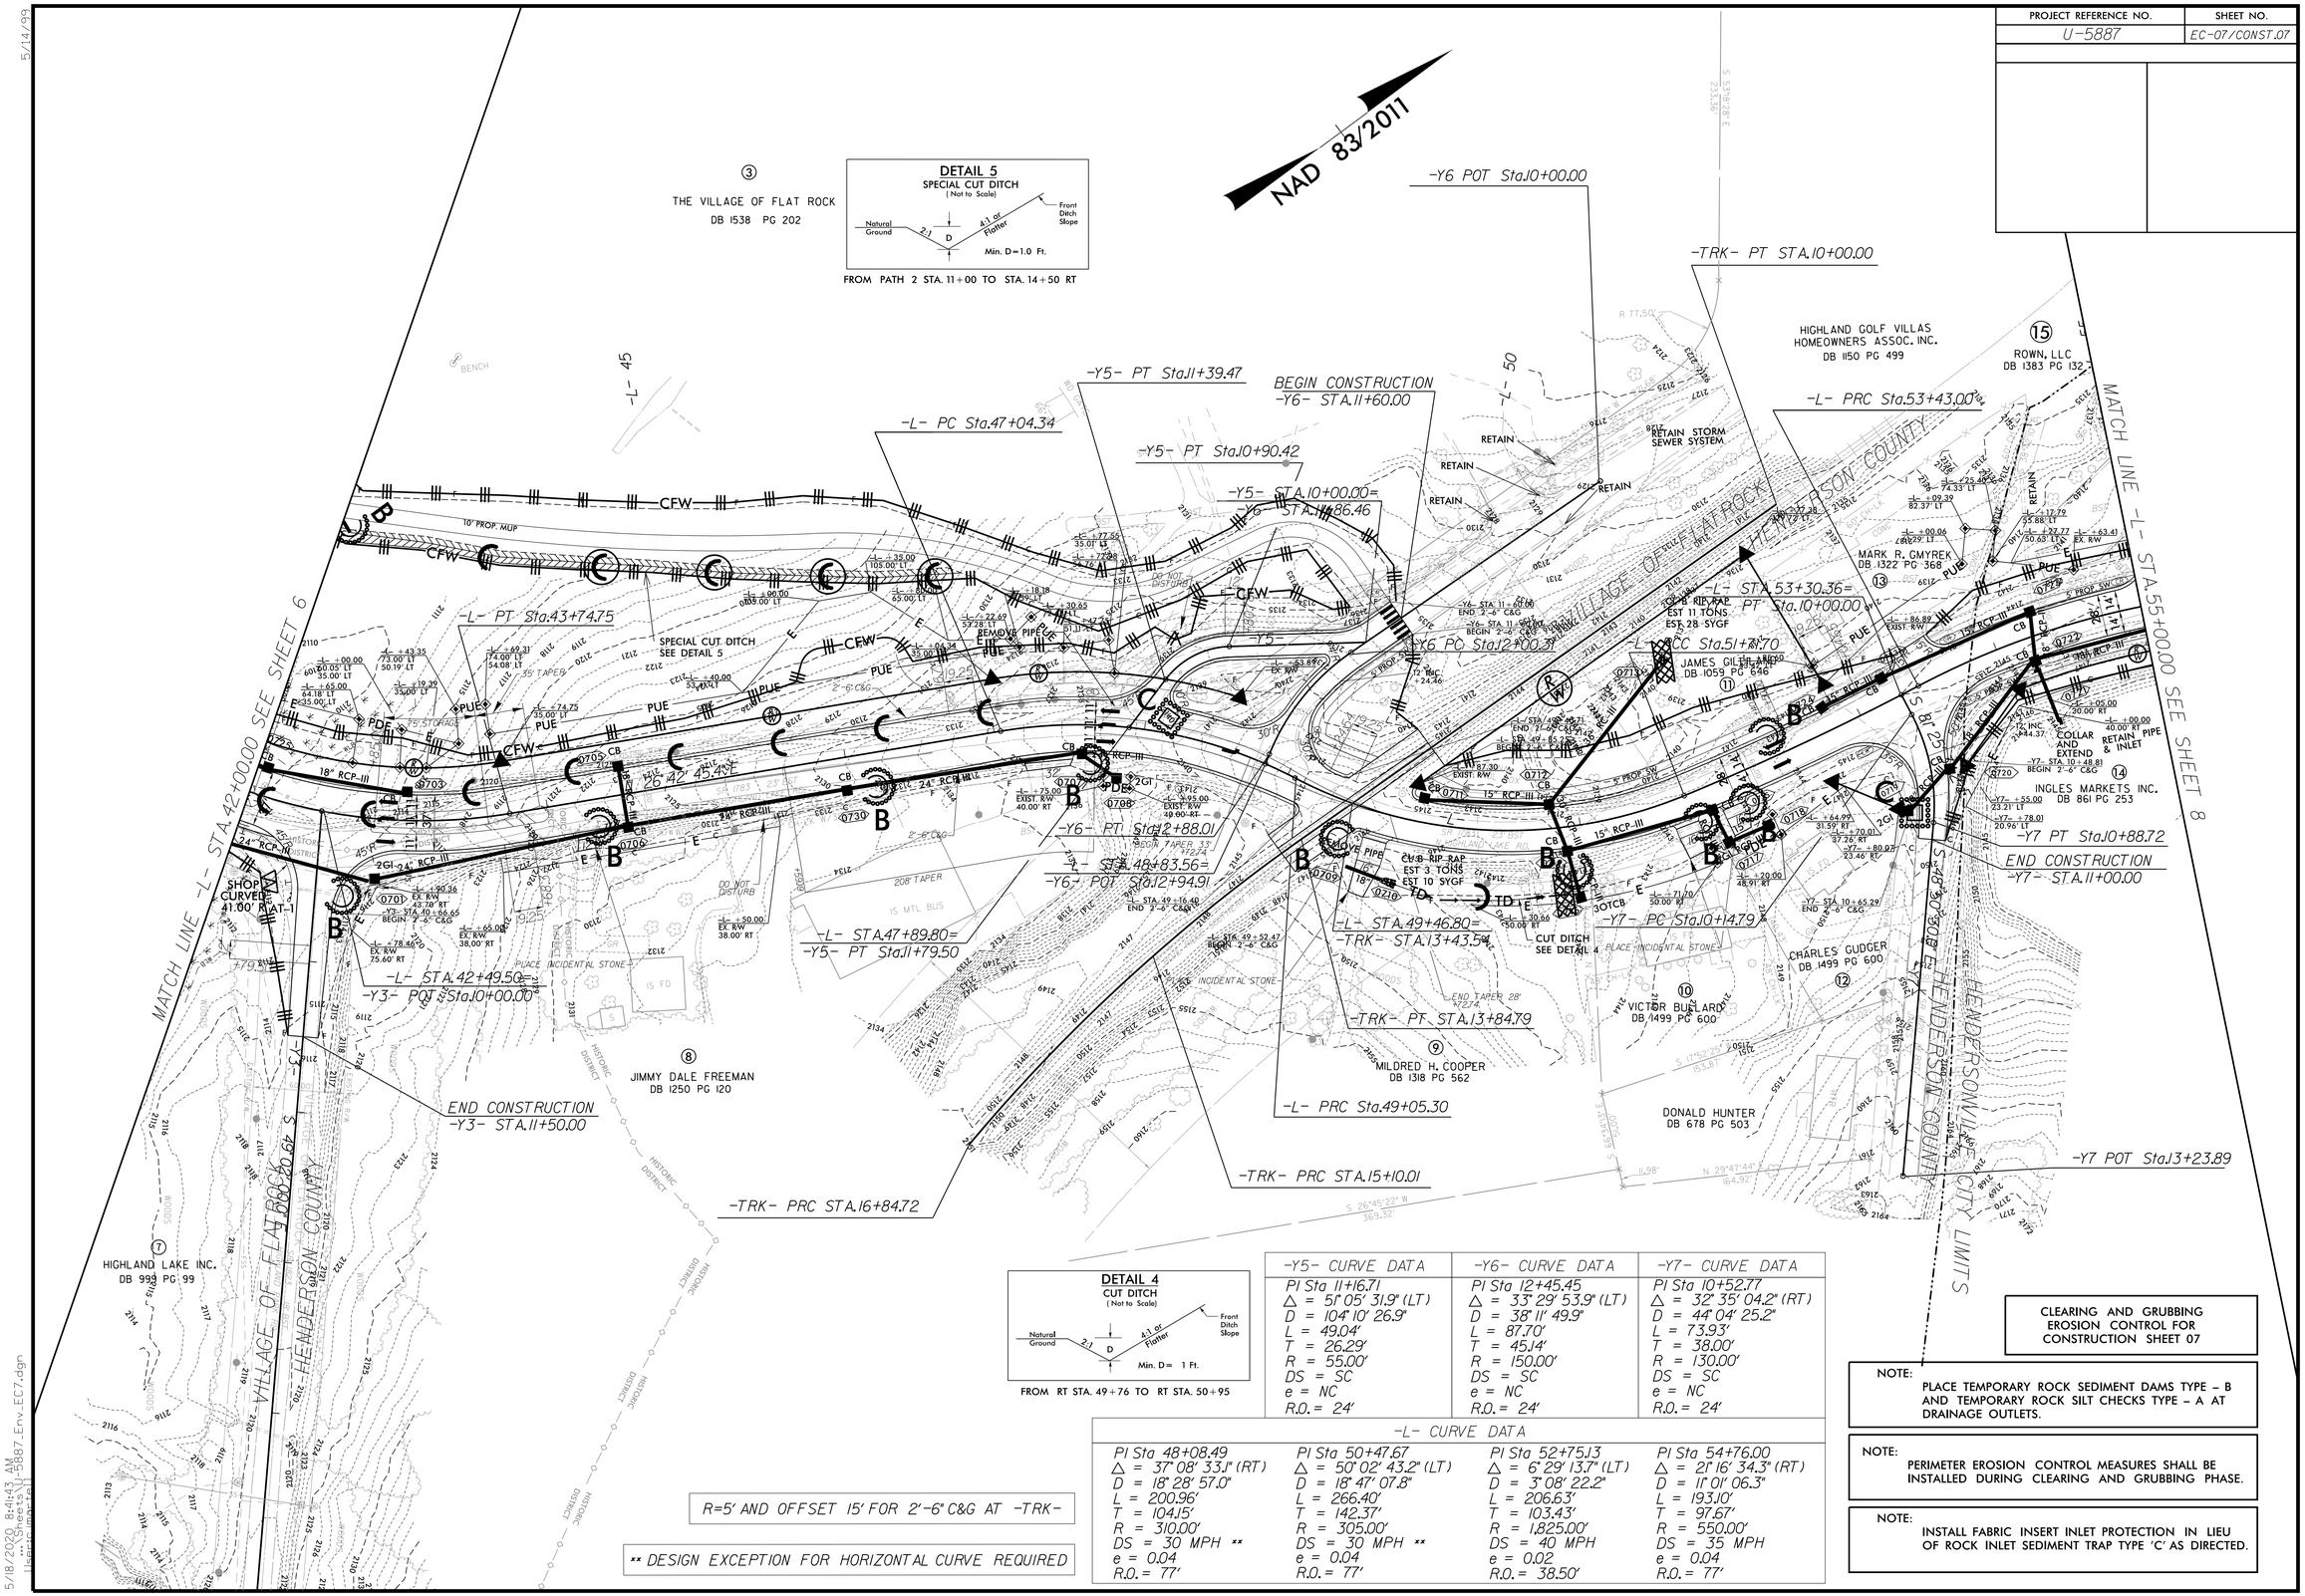

CLEARING AND GRUBBING
EROSION CONTROL FOR
CONSTRUCTION SHEET 07

NOTE:
PLACE TEMPORARY ROCK SEDIMENT DAMS TYPE – B AND TEMPORARY ROCK SILT CHECKS TYPE – A AT DRAINAGE OUTLETS.

NOTE:
PERIMETER EROSION CONTROL MEASURES SHALL BE INSTALLED DURING CLEARING AND GRUBBING PHASE.

NOTE:
INSTALL FABRIC INSERT INLET PROTECTION IN LIEU OF ROCK INLET SEDIMENT TRAP TYPE 'C' AS DIRECTED.

5/14/99

5/18/2020 8:41:43 AM
U5887_Sheet_Const_Erosion_Control_Sheet_EC7.dgn