TIP NO.	SHEET NO.
U-5887	SIGN-5

APPROVED: _____

DATE: _____

SEAL

NORTH CAROLINA PROFESSIONAL SEAL 26960 ENGINEER REECE M. SCHULER

DocuSigned by: Reece M. Schuler 16634024C7824FC...

DOCUMENT NOT CONSIDERED FINAL UNLESS ALL SIGNATURES COMPLETED

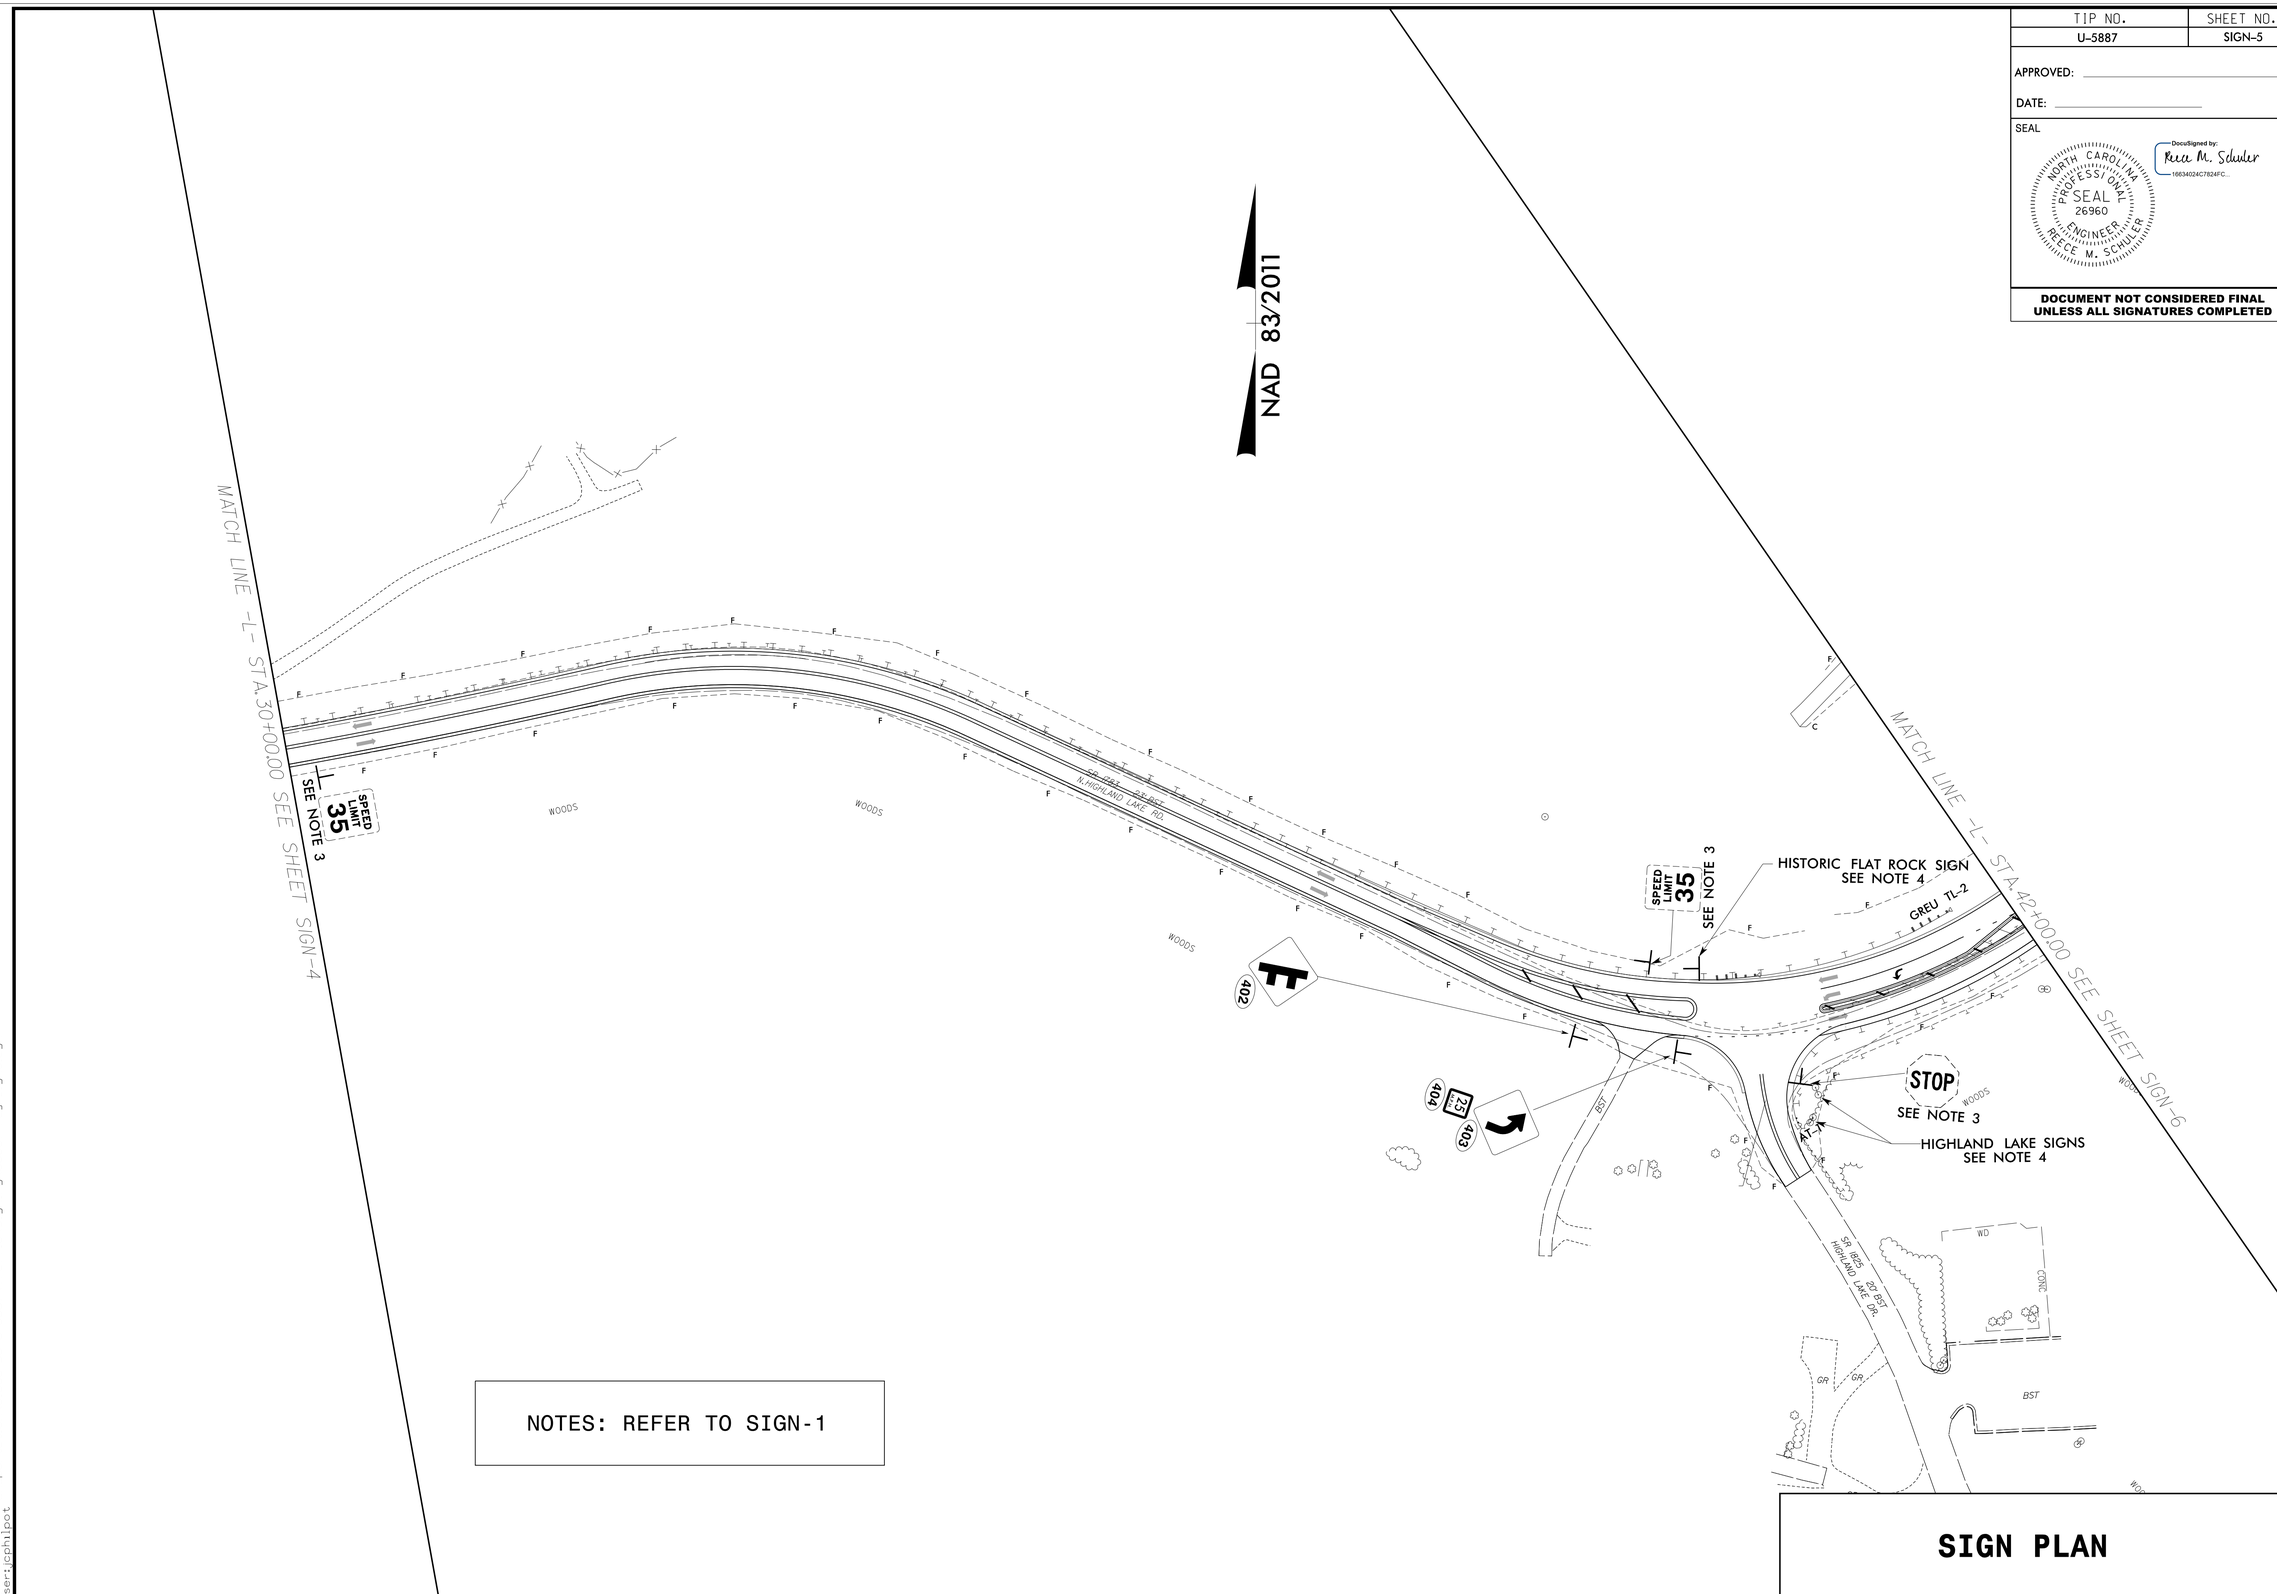

NOTES: REFER TO SIGN-1

SIGN PLAN

7/13/2020 11:42:23 AM
V:\Asheville\transportation\31535-06 U-5887\Traffic\Signing\U5887-rdy-sign5.dgn
User:jcphilpot