DocuSign Envelope ID: F77C3220-17E5-474D-9C10-BAF99DBD7893

PROJ. REFERENCE NO.	SHEET NO.
B-5619	TMP-4

PLANS PREPARED BY:
Mead&Hunt
111 E. Hargett Street, Suite 300
Raleigh, North Carolina 27601
919-714-8670 | meadhunt.com
NC License No. F-1235

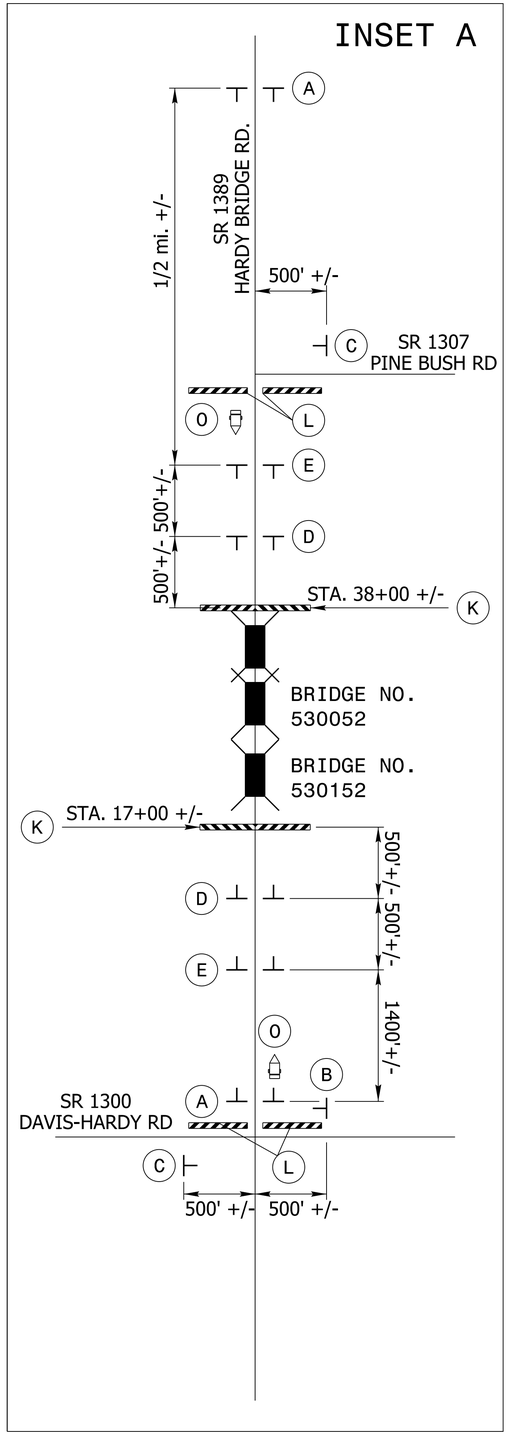

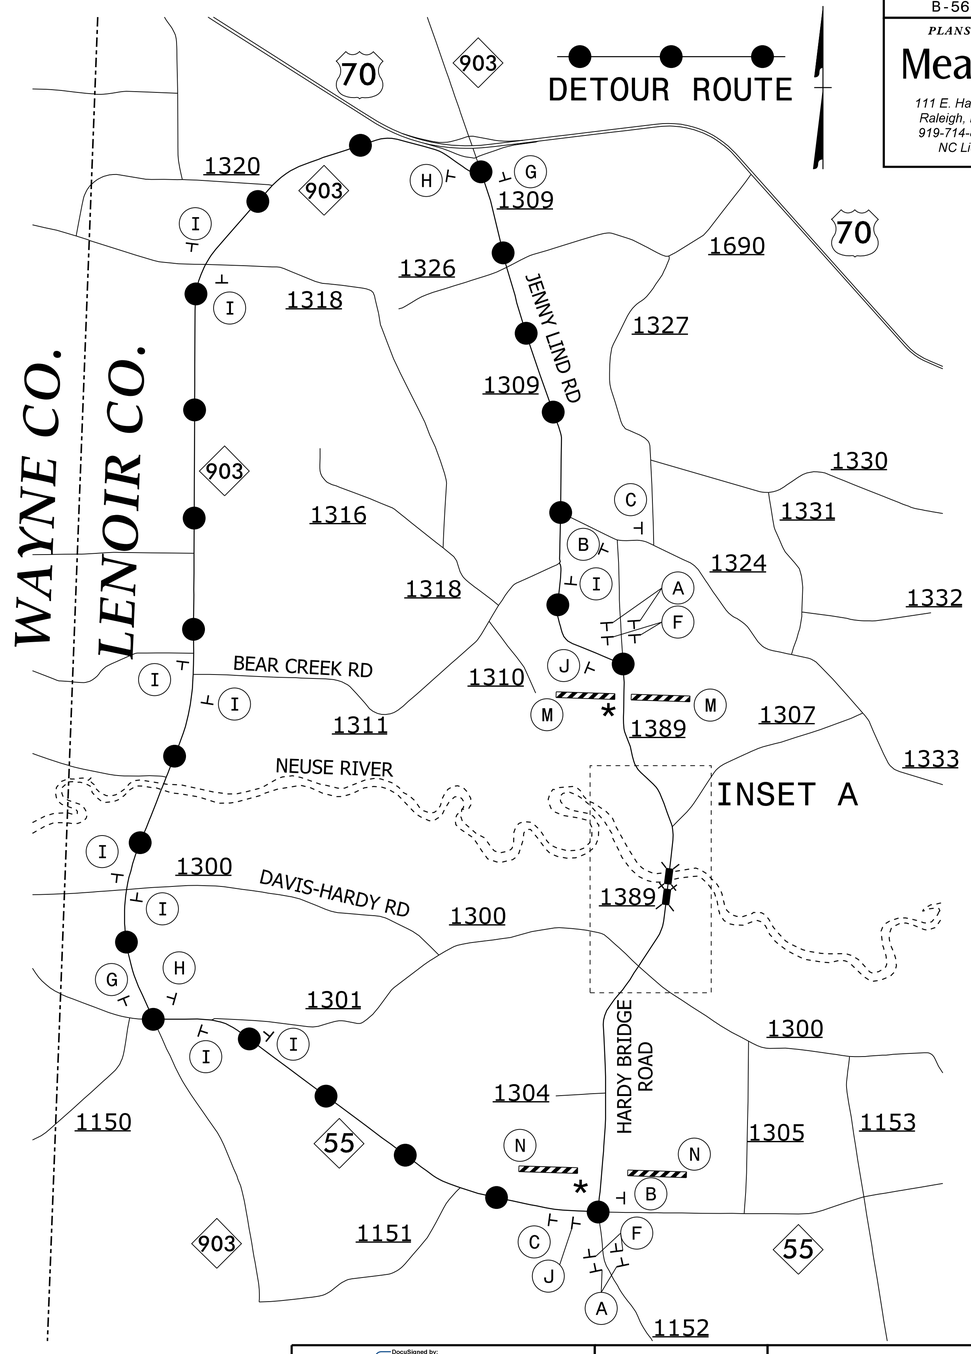

NOTES:

- ALL DETOUR SIGN LOCATIONS ARE APPROXIMATE.
- ALL DETOUR SIGNS ARE BLACK ON ORANGE UNLESS OTHERWISE NOTED.
- * SEE ROADWAY STANDARD DRAWING NO. 1101.03, SHEET 1 OF 9, FOR WORK ZONE SIGN DISTANCES.

APPROVED: DocuSigned by: R J DiCola EF1546DF704F4A4...
DATE: 03/19/2021
SEAL
NORTH CAROLINA PROFESSIONAL SEAL 034381 ENGINEER RICHARD J DICOLA

DOCUMENT NOT CONSIDERED FINAL UNLESS ALL SIGNATURES COMPLETED

DIVISION OF HIGHWAYS · STATE OF NORTH CAROLINA · DEPARTMENT OF TRANSPORTATION · WORK ZONE TRAFFIC CONTROL

OFF-SITE DETOUR

1/29/2021
X:\4306200\80804.01\TECH\Traffic\TrafficControl\TCP\B5619_TC_TMP_04.dgn
User:2127srs