DocuSign Envelope ID: 48013FE0-AED5-425F-AA8F-21B5B3EFC9AD

8/17/99

PROJECT REFERENCE NO.	SHEET NO.
B-5626	2B-1
R/W SHEET NO.	
ROADWAY DESIGN ENGINEER	HYDRAULICS ENGINEER
NORTH CAROLINA PROFESSIONAL SEAL 27391 ENGINEER MICHAEL PEKAREK	NORTH CAROLINA PROFESSIONAL SEAL 26971 ENGINEER JOHN C. DALTON
DocuSigned by: 2/19/2020	DocuSigned by: 2/19/2020
MOTT MACDONALD J & E, LLC LICENSE NO. F-0669	

DOCUMENT NOT CONSIDERED FINAL UNLESS ALL SIGNATURES COMPLETED

Prepared in the Office of: MOTT MACDONALD, PO Box 700, Fuquay-Varina, NC 27526, www.mottmac.com/americas

SUNGATE DESIGN GROUP, P.A.
905 JONES FRANKLIN ROAD
RALEIGH, NORTH CAROLINA 27606
TEL (919) 858-2243
ENG FIRM LICENSE NO. C-890

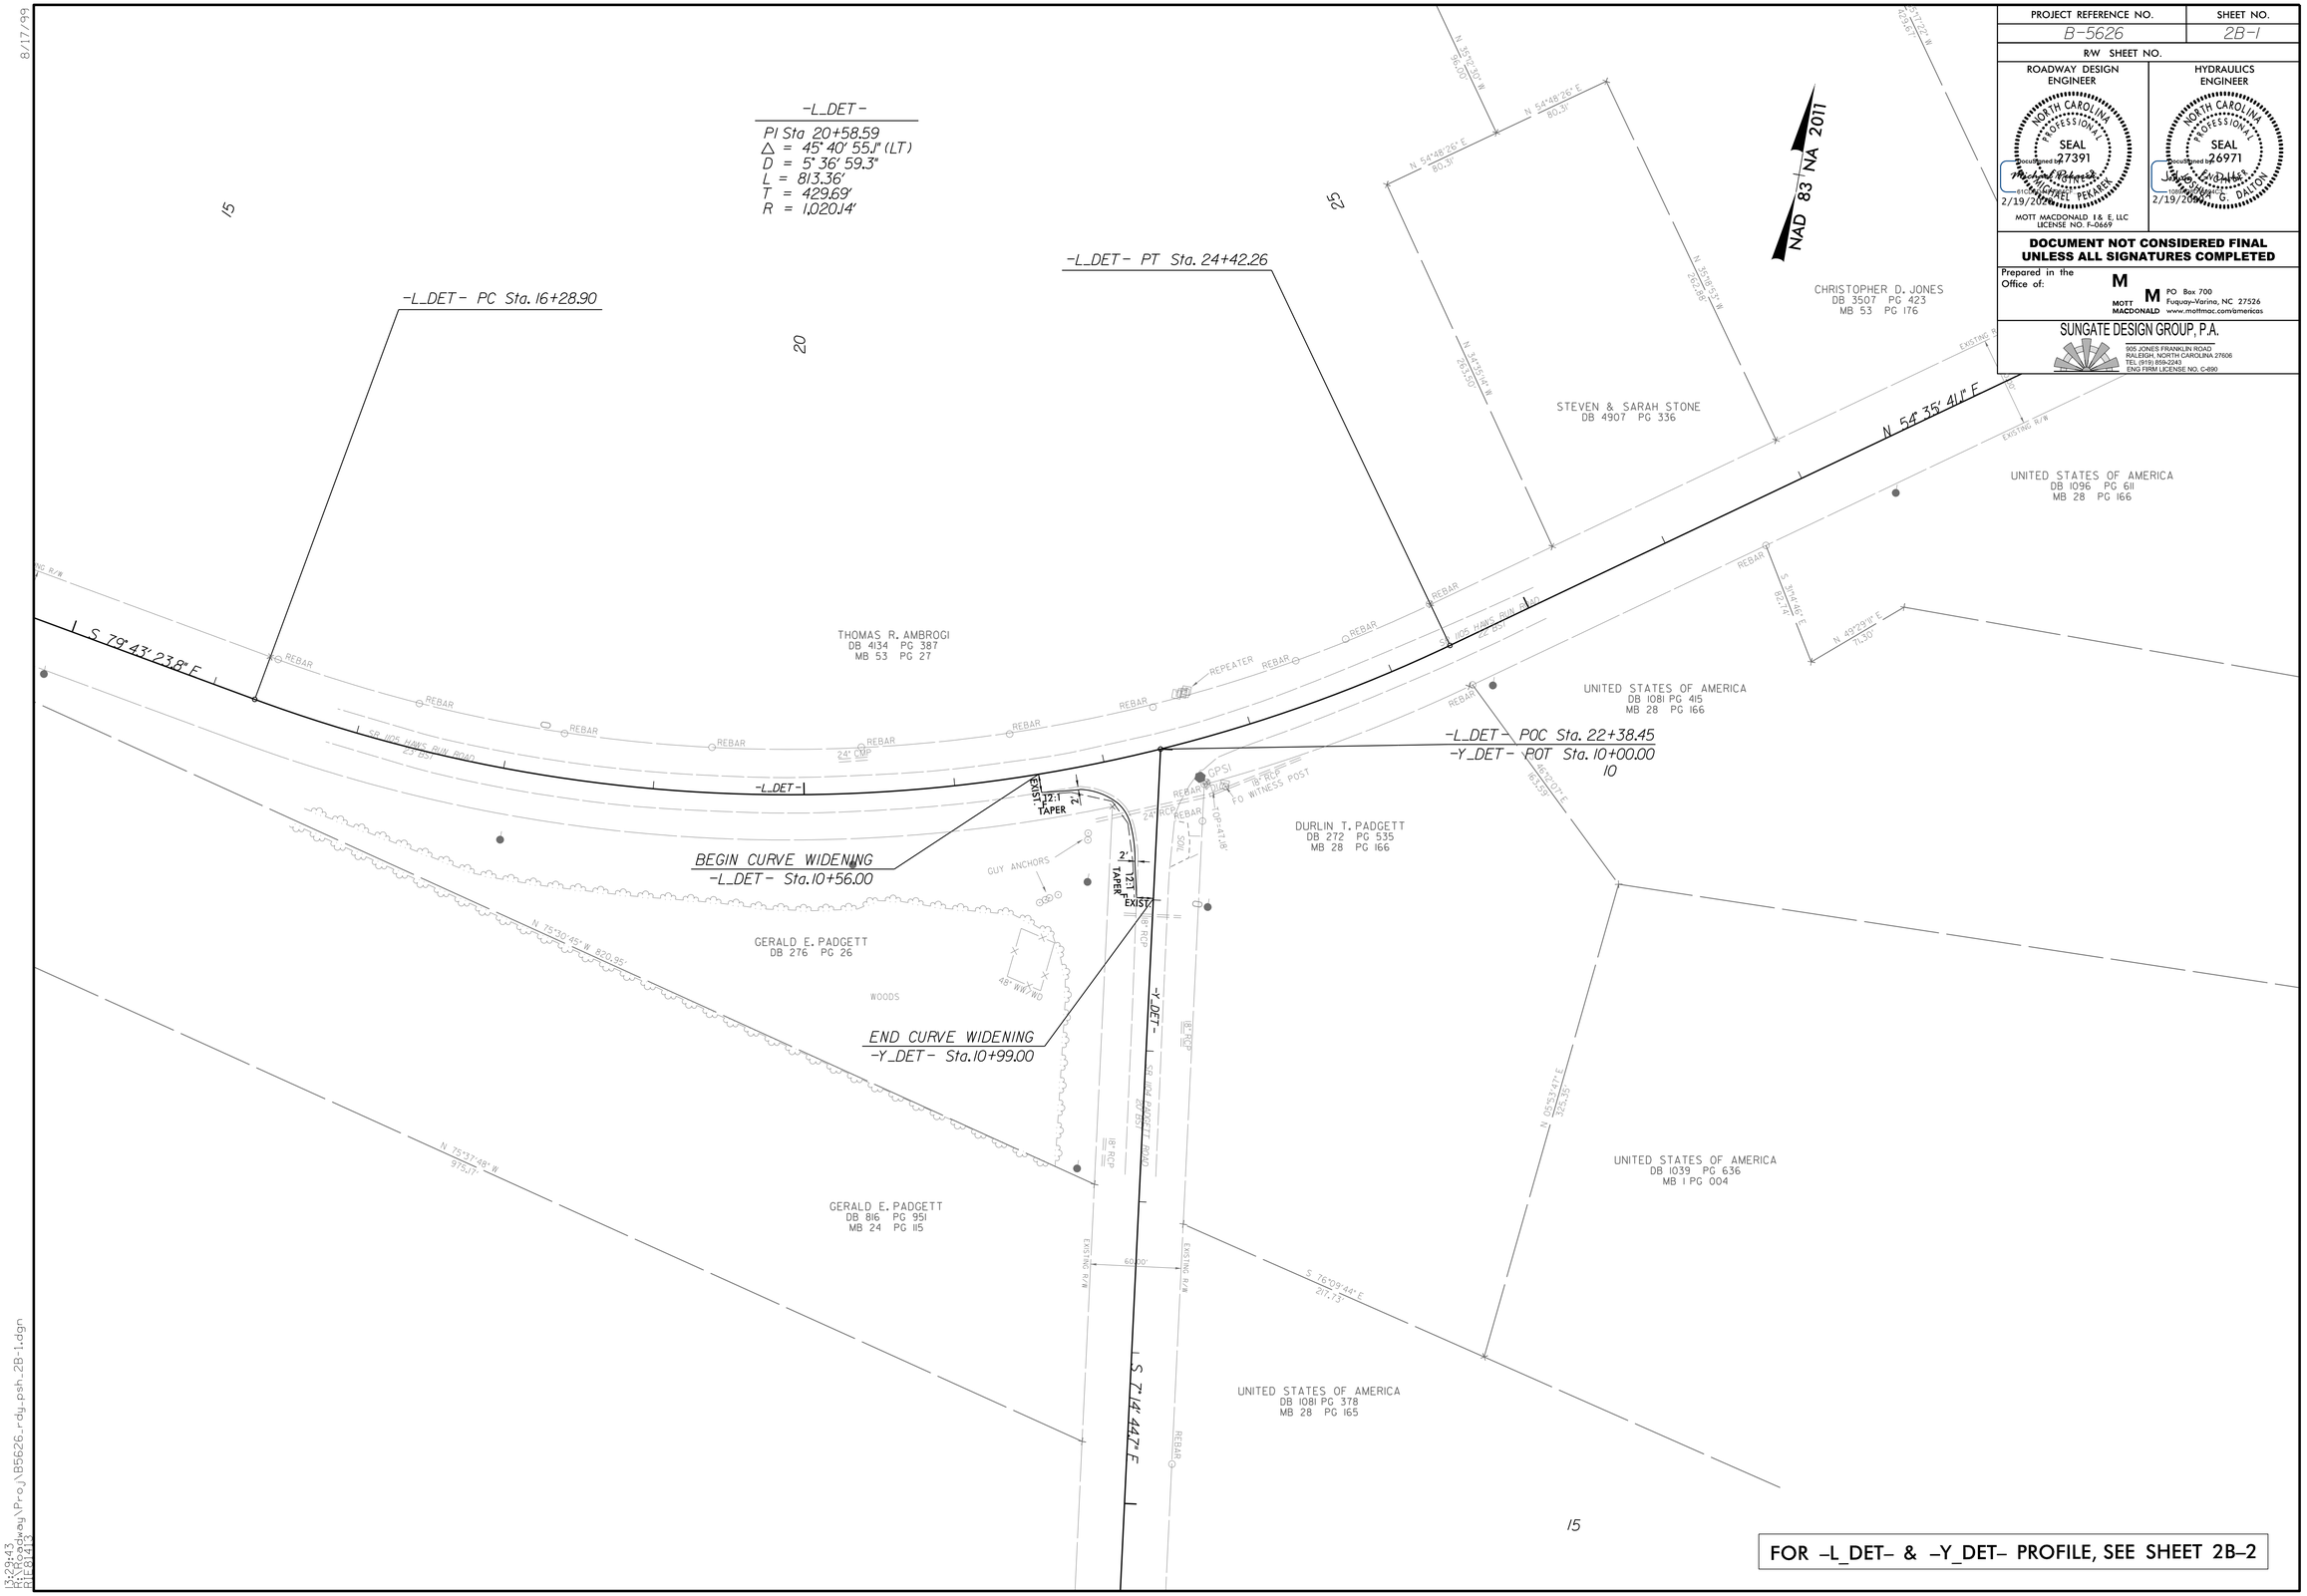

FOR –L_DET– & –Y_DET– PROFILE, SEE SHEET 2B–2

13:29:43
R:\Roadway\Proj\B5626_rdy_psh_2B-1.dgn
RIFB143