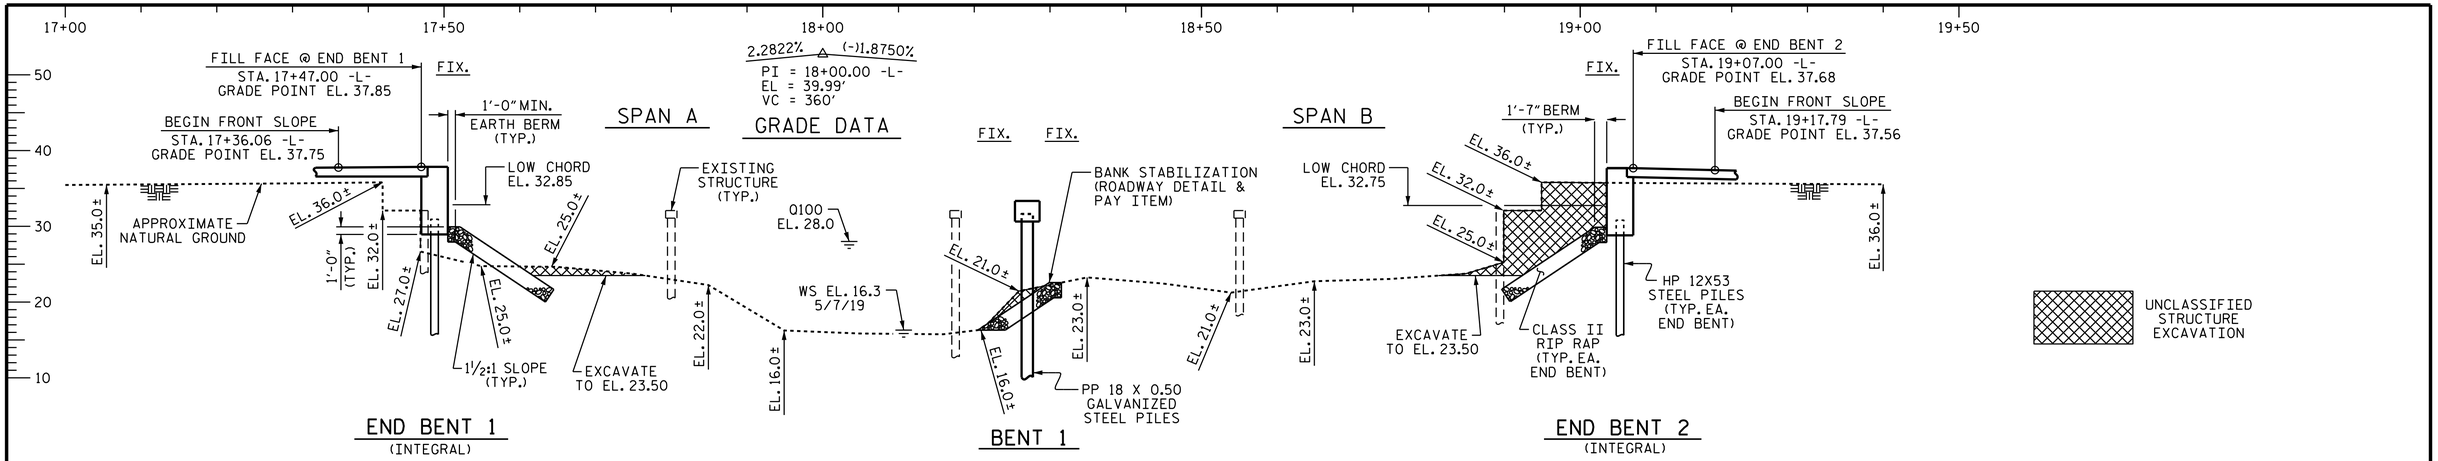

SECTION ALONG -L-

SECTIONS AT END BENTS AND BENT 1 ARE AT RIGHT ANGLES

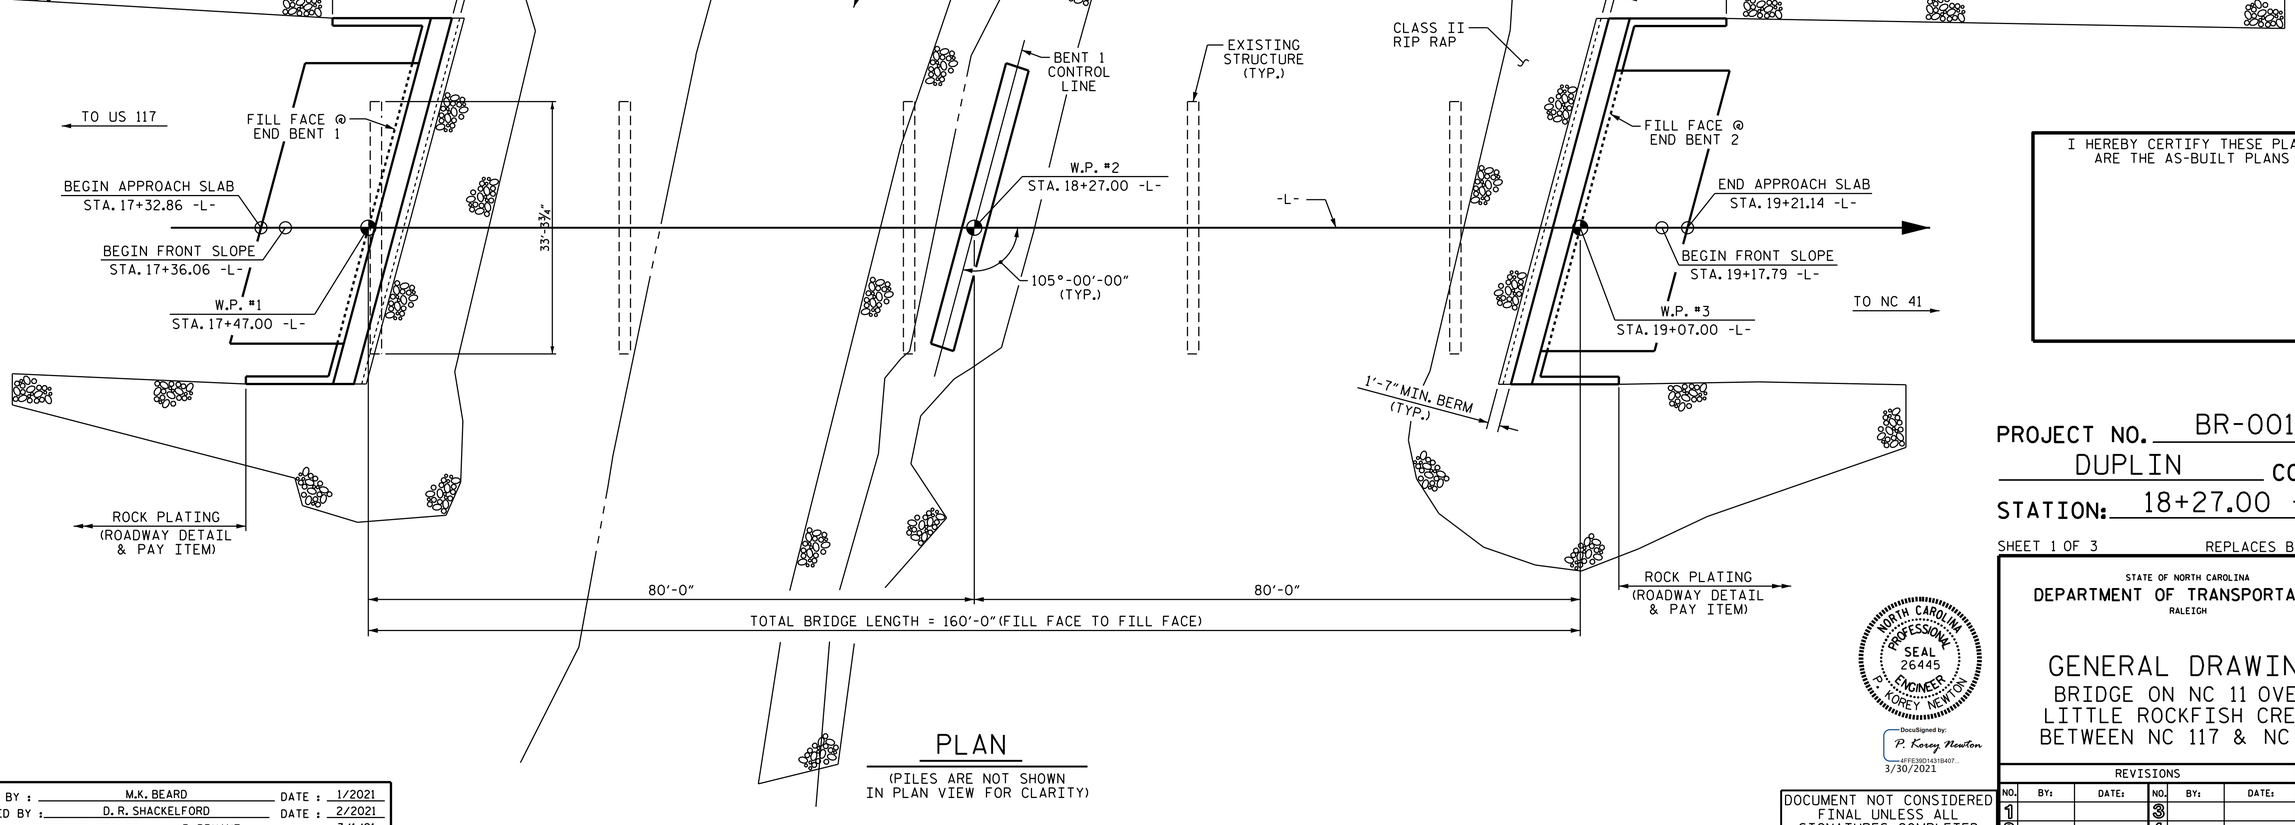

PLAN

(PILES ARE NOT SHOWN IN PLAN VIEW FOR CLARITY)

I HEREBY CERTIFY THESE PLANS ARE THE AS-BUILT PLANS

PROJECT NO. BR-0017

DUPLIN COUNTY

STATION: 18+27.00 -L-

SHEET 1 OF 3 REPLACES BRIDGE #12

STATE OF NORTH CAROLINA
DEPARTMENT OF TRANSPORTATION
RALEIGH

GENERAL DRAWING
BRIDGE ON NC 11 OVER LITTLE ROCKFISH CREEK BETWEEN NC 117 & NC 41

NORTH CAROLINA PROFESSIONAL SEAL 26445 ENGINEER P. KOREY NEWTON

DocuSigned by: P. Korey Newton
3/30/2021

REVISIONS						SHEET NO.
NO.	BY:	DATE:	NO.	BY:	DATE:	S-1
1			3			TOTAL SHEETS
2			4			28

DOCUMENT NOT CONSIDERED FINAL UNLESS ALL SIGNATURES COMPLETED

DRAWN BY : M.K. BEARD DATE : 1/2021
CHECKED BY : D. R. SHACKELFORD DATE : 2/2021
DESIGN ENGINEER OF RECORD: P. BRYANT DATE : 3/1/21

30-MAR-2021 18:10
K:\Structures\Plans\BR-0017_SMU_GD_300012.dgn
pknewton