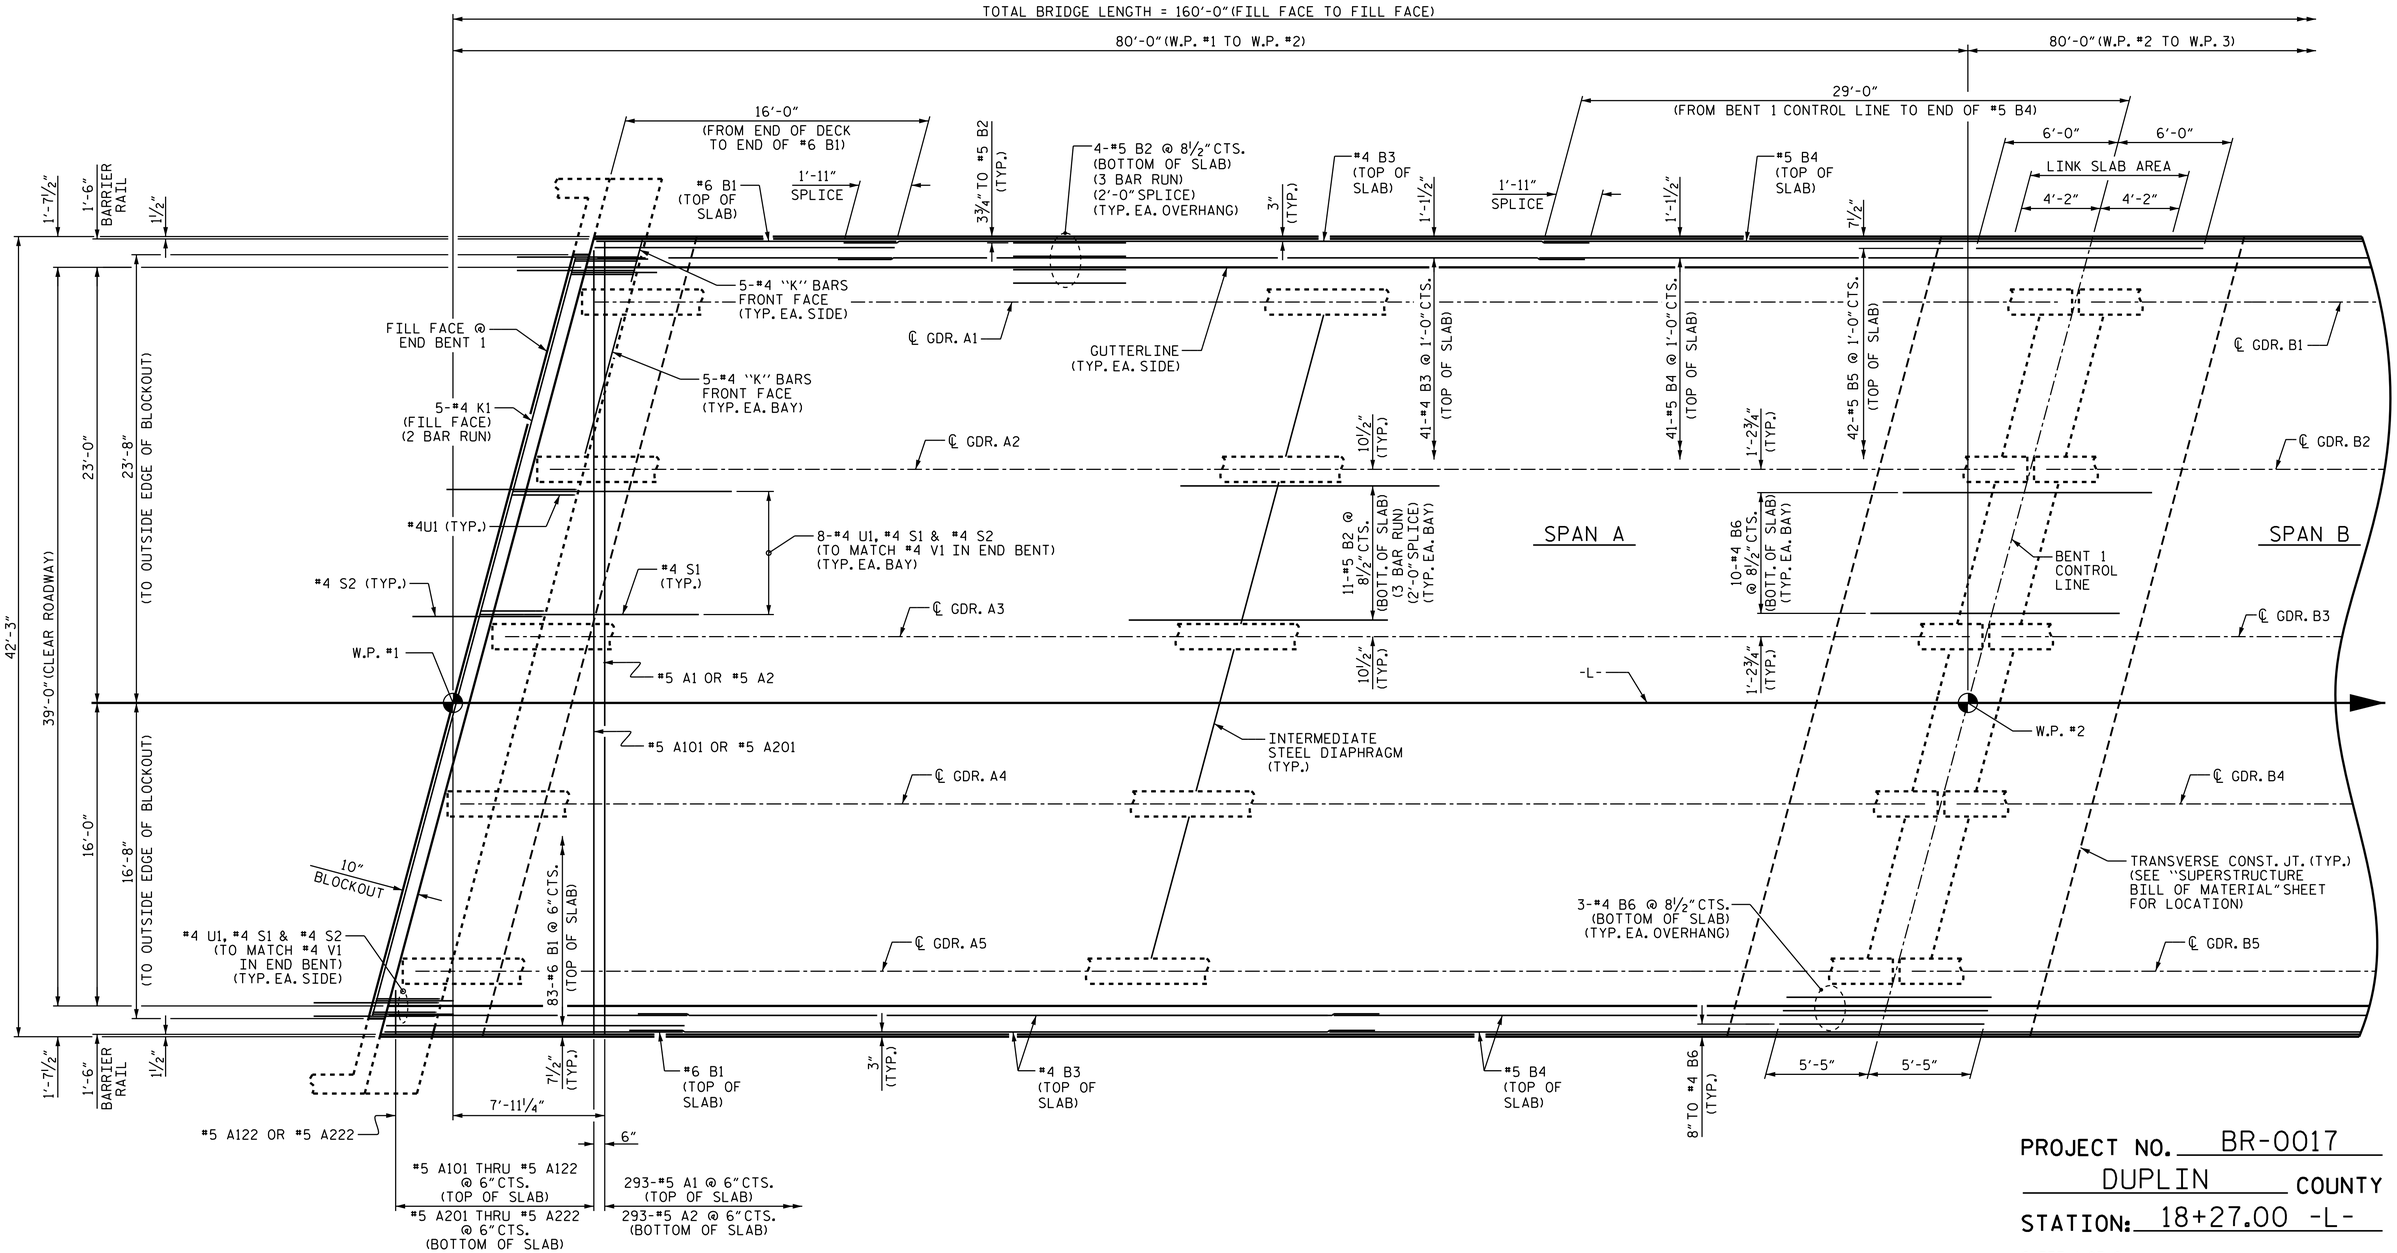

PLAN OF SPAN A

FOR INTERMEDIATE STEEL DIAPHRAGM DETAILS, SEE "INTERMEDIATE STEEL DIAPHRAGM" SHEET.

PROJECT NO. BR-0017

DUPLIN COUNTY

STATION: 18+27.00 -L-

SHEET 1 OF 2

STATE OF NORTH CAROLINA
DEPARTMENT OF TRANSPORTATION
RALEIGH

SUPERSTRUCTURE

PLAN OF SPANS

NORTH CAROLINA PROFESSIONAL SEAL 26445 ENGINEER P. KOREY NEWTON

DocuSigned by: P. Korey Newton
4FFE3001431B407...
3/30/2021

DOCUMENT NOT CONSIDERED FINAL UNLESS ALL SIGNATURES COMPLETED

REVISIONS							SHEET NO.
NO.	BY:	DATE:	NO.	BY:	DATE:		S-7
1			3				TOTAL SHEETS
2			4				28

DRAWN BY :	O. T. NGUYEN	DATE :	1/2021
CHECKED BY :	M. K. BEARD	DATE :	2/2021
DESIGN ENGINEER OF RECORD:	P. BRYANT	DATE :	3/1/21

30-MAR-2021 18:10
K:\Structures\Plans\BR-0017_SMU_PS_300012.dgn
pknewton