DocuSign Envelope ID: A93FFFDC-4759-49FF-A3C9-1235C1F9262C

| PROJECT REFERENCE NO. | SHEET NO. |
|---|---|
| B-5980 | 15 |

ROADWAY DESIGN ENGINEER — NORTH CAROLINA PROFESSIONAL SEAL 18470 — EDWARD GLENN EDENS JR. — 5/2/2021

HYDRAULICS ENGINEER — NORTH CAROLINA PROFESSIONAL SEAL 10746 — ENGINEER — DEBRA K. HOYLE — 5/2/2021

Prepared in the Office of: AECOM — NC FIRM LICENSE No: F-0342, 701 Corporate Center Drive, Suite 475, Raleigh, NC 27607, (919) 854-6200 - (919) 854-6259(FAX)

**DOCUMENT NOT CONSIDERED FINAL UNLESS ALL SIGNATURES COMPLETED**

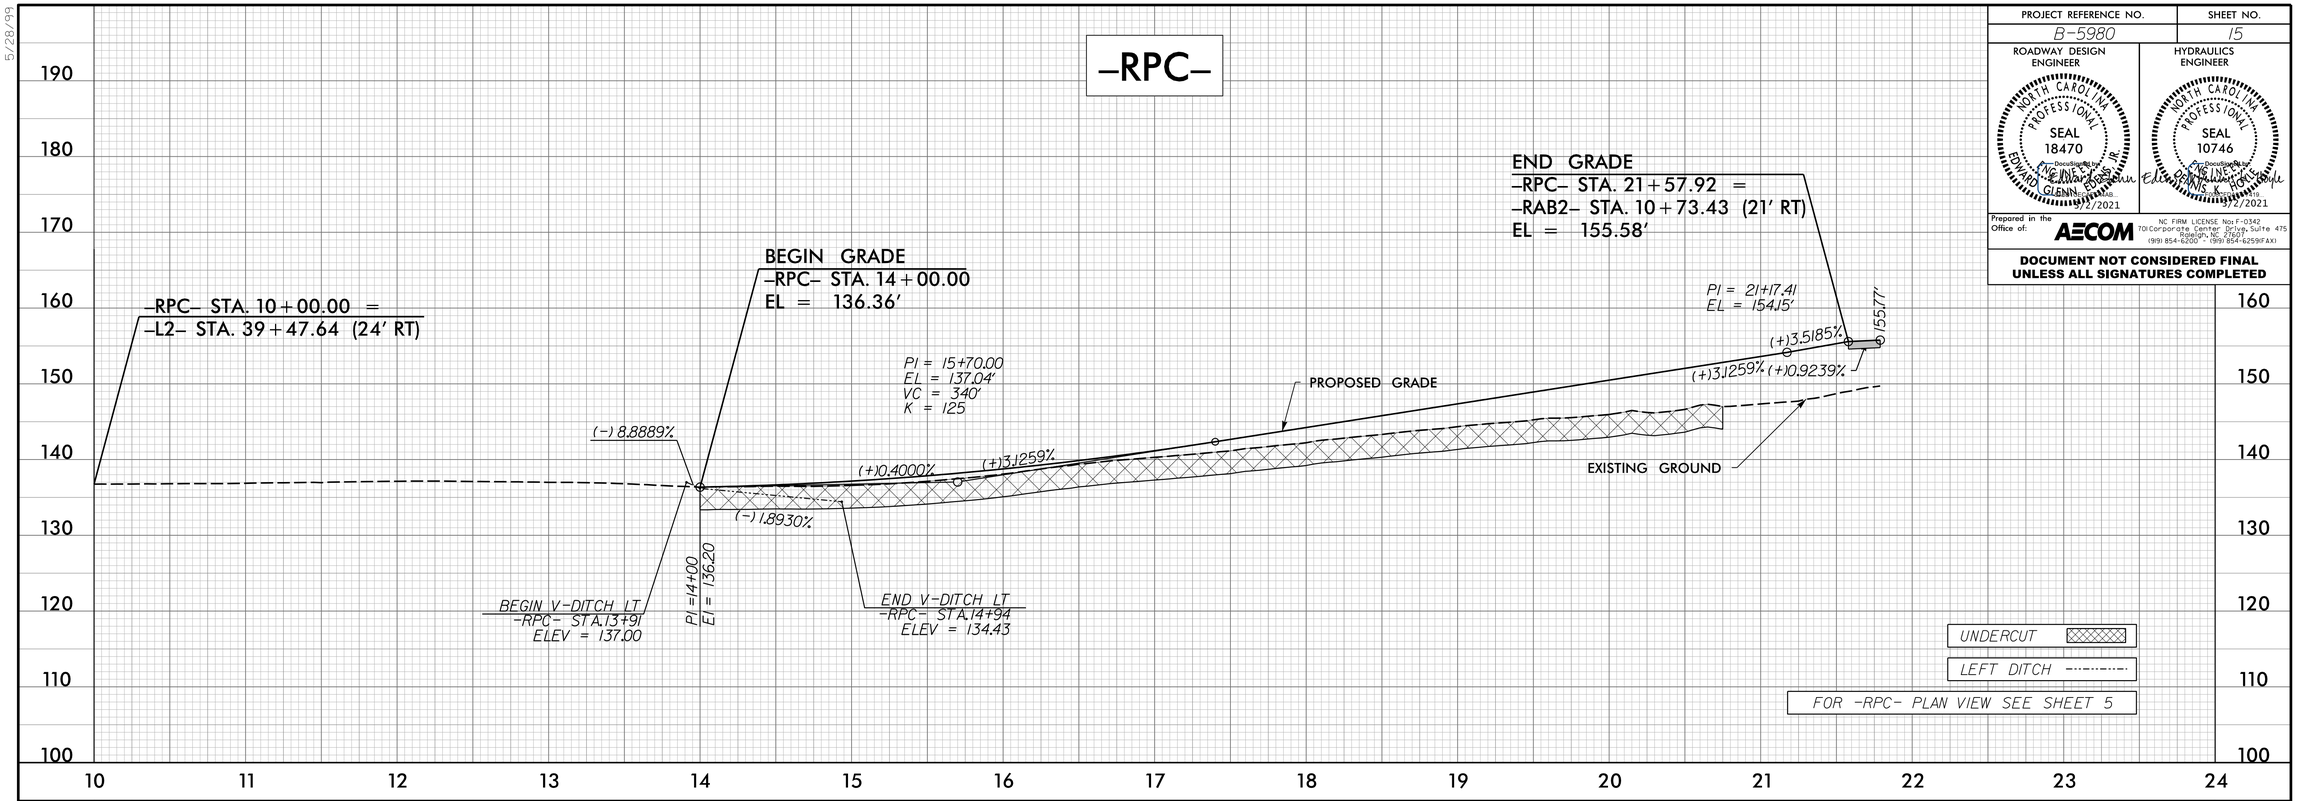


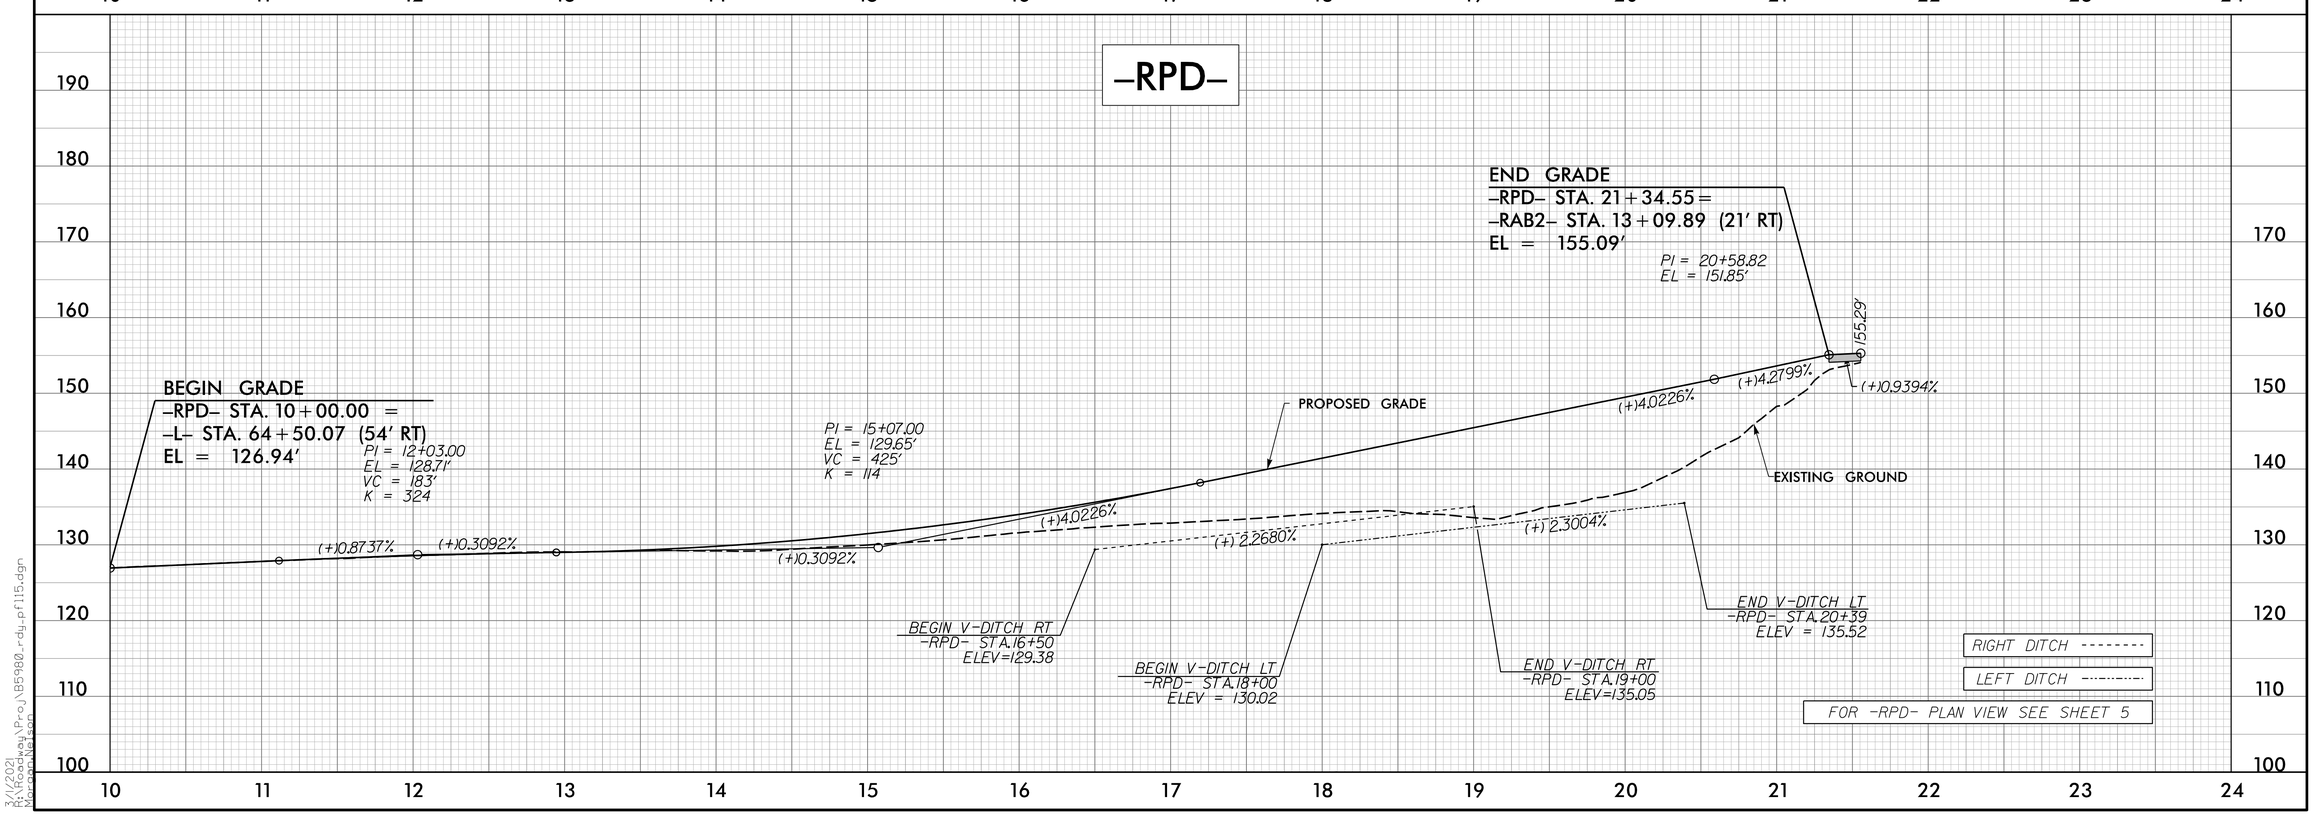


5/28/99

3/1/2021
R:\Roadway\Proj\B5980_rdy_pfl15.dgn
Morgan.Nelson