PROJECT REFERENCE NO.	SHEET NO.
B-5980	EC-12/CONST.5
R/W SHEET NO.	

Prepared in the Office of: AECOM
NC FIRM LICENSE: NUL117201
TECHNICAL SUPPORT BY: CDM Smith
WBS #50-5200 - TIP #B-5980-01

Place Matting for Erosion Control on Slope as Work Allows.
-RPA- Sta. 24+50 RT to Sta. 28+00 RT
-RPD- Sta. 19+50 LT to Sta. 21+00 LT
-Y1- Sta. 21+50 LT to Sta. 23+00 LT
-Y1- Sta. 47+50 RT to Sta. 49+00 RT
-Y2- Sta. 21+77 to Sta. 22+20 RT & LT

NAD 83 / 2011
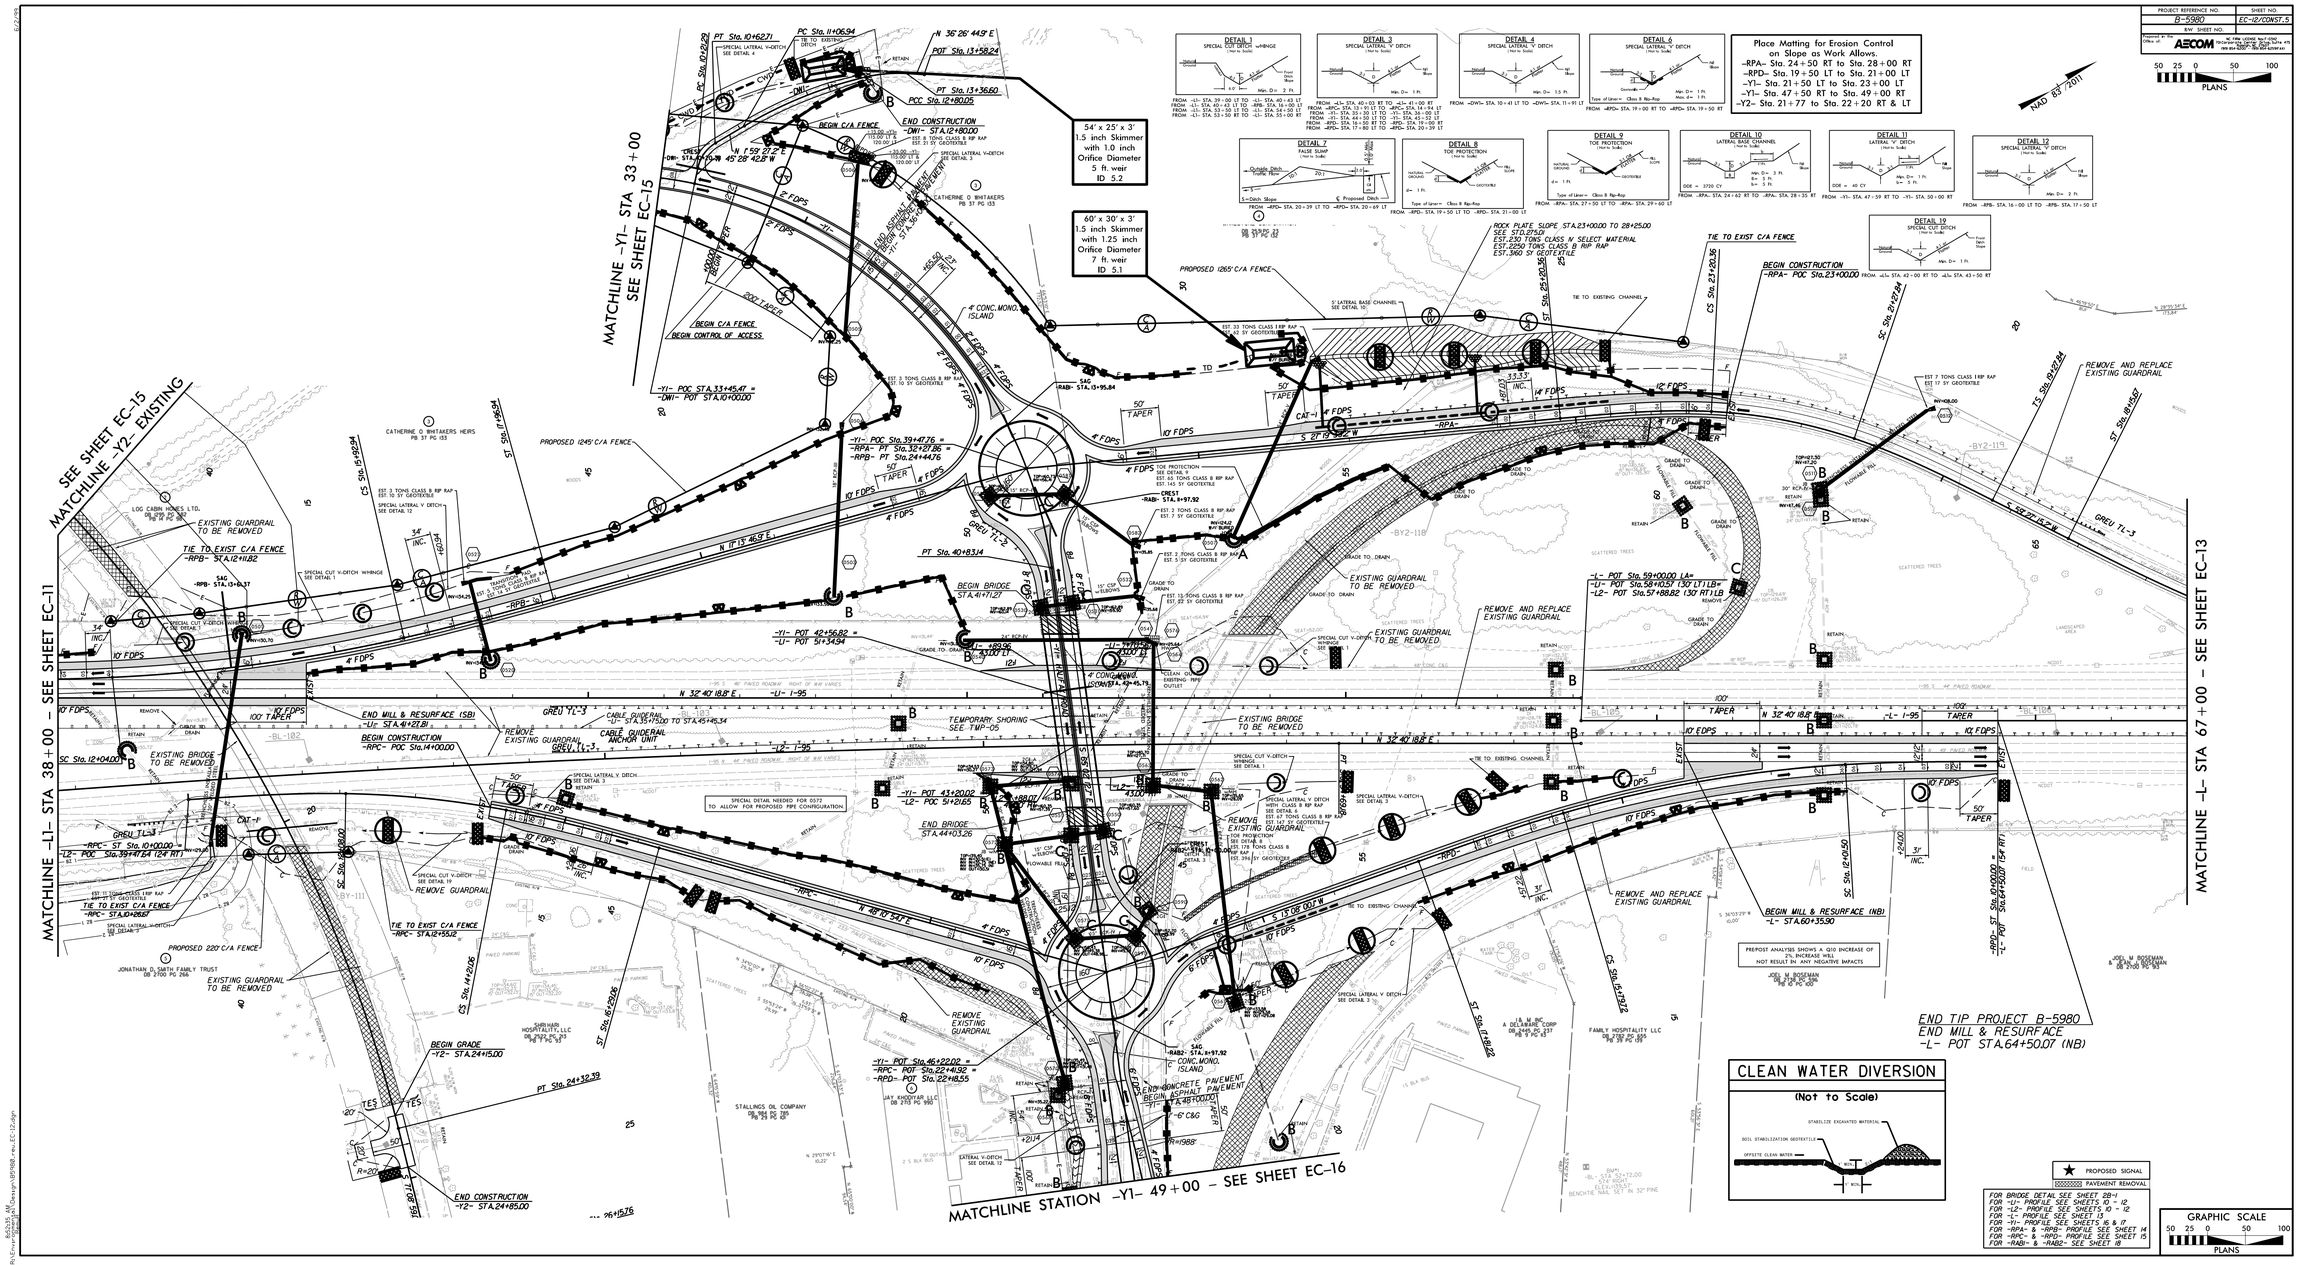
50 25 0 50 100
PLANS