DocuSign Envelope ID: CF9680D1-529F-4512-8FF5-BDD03C850384

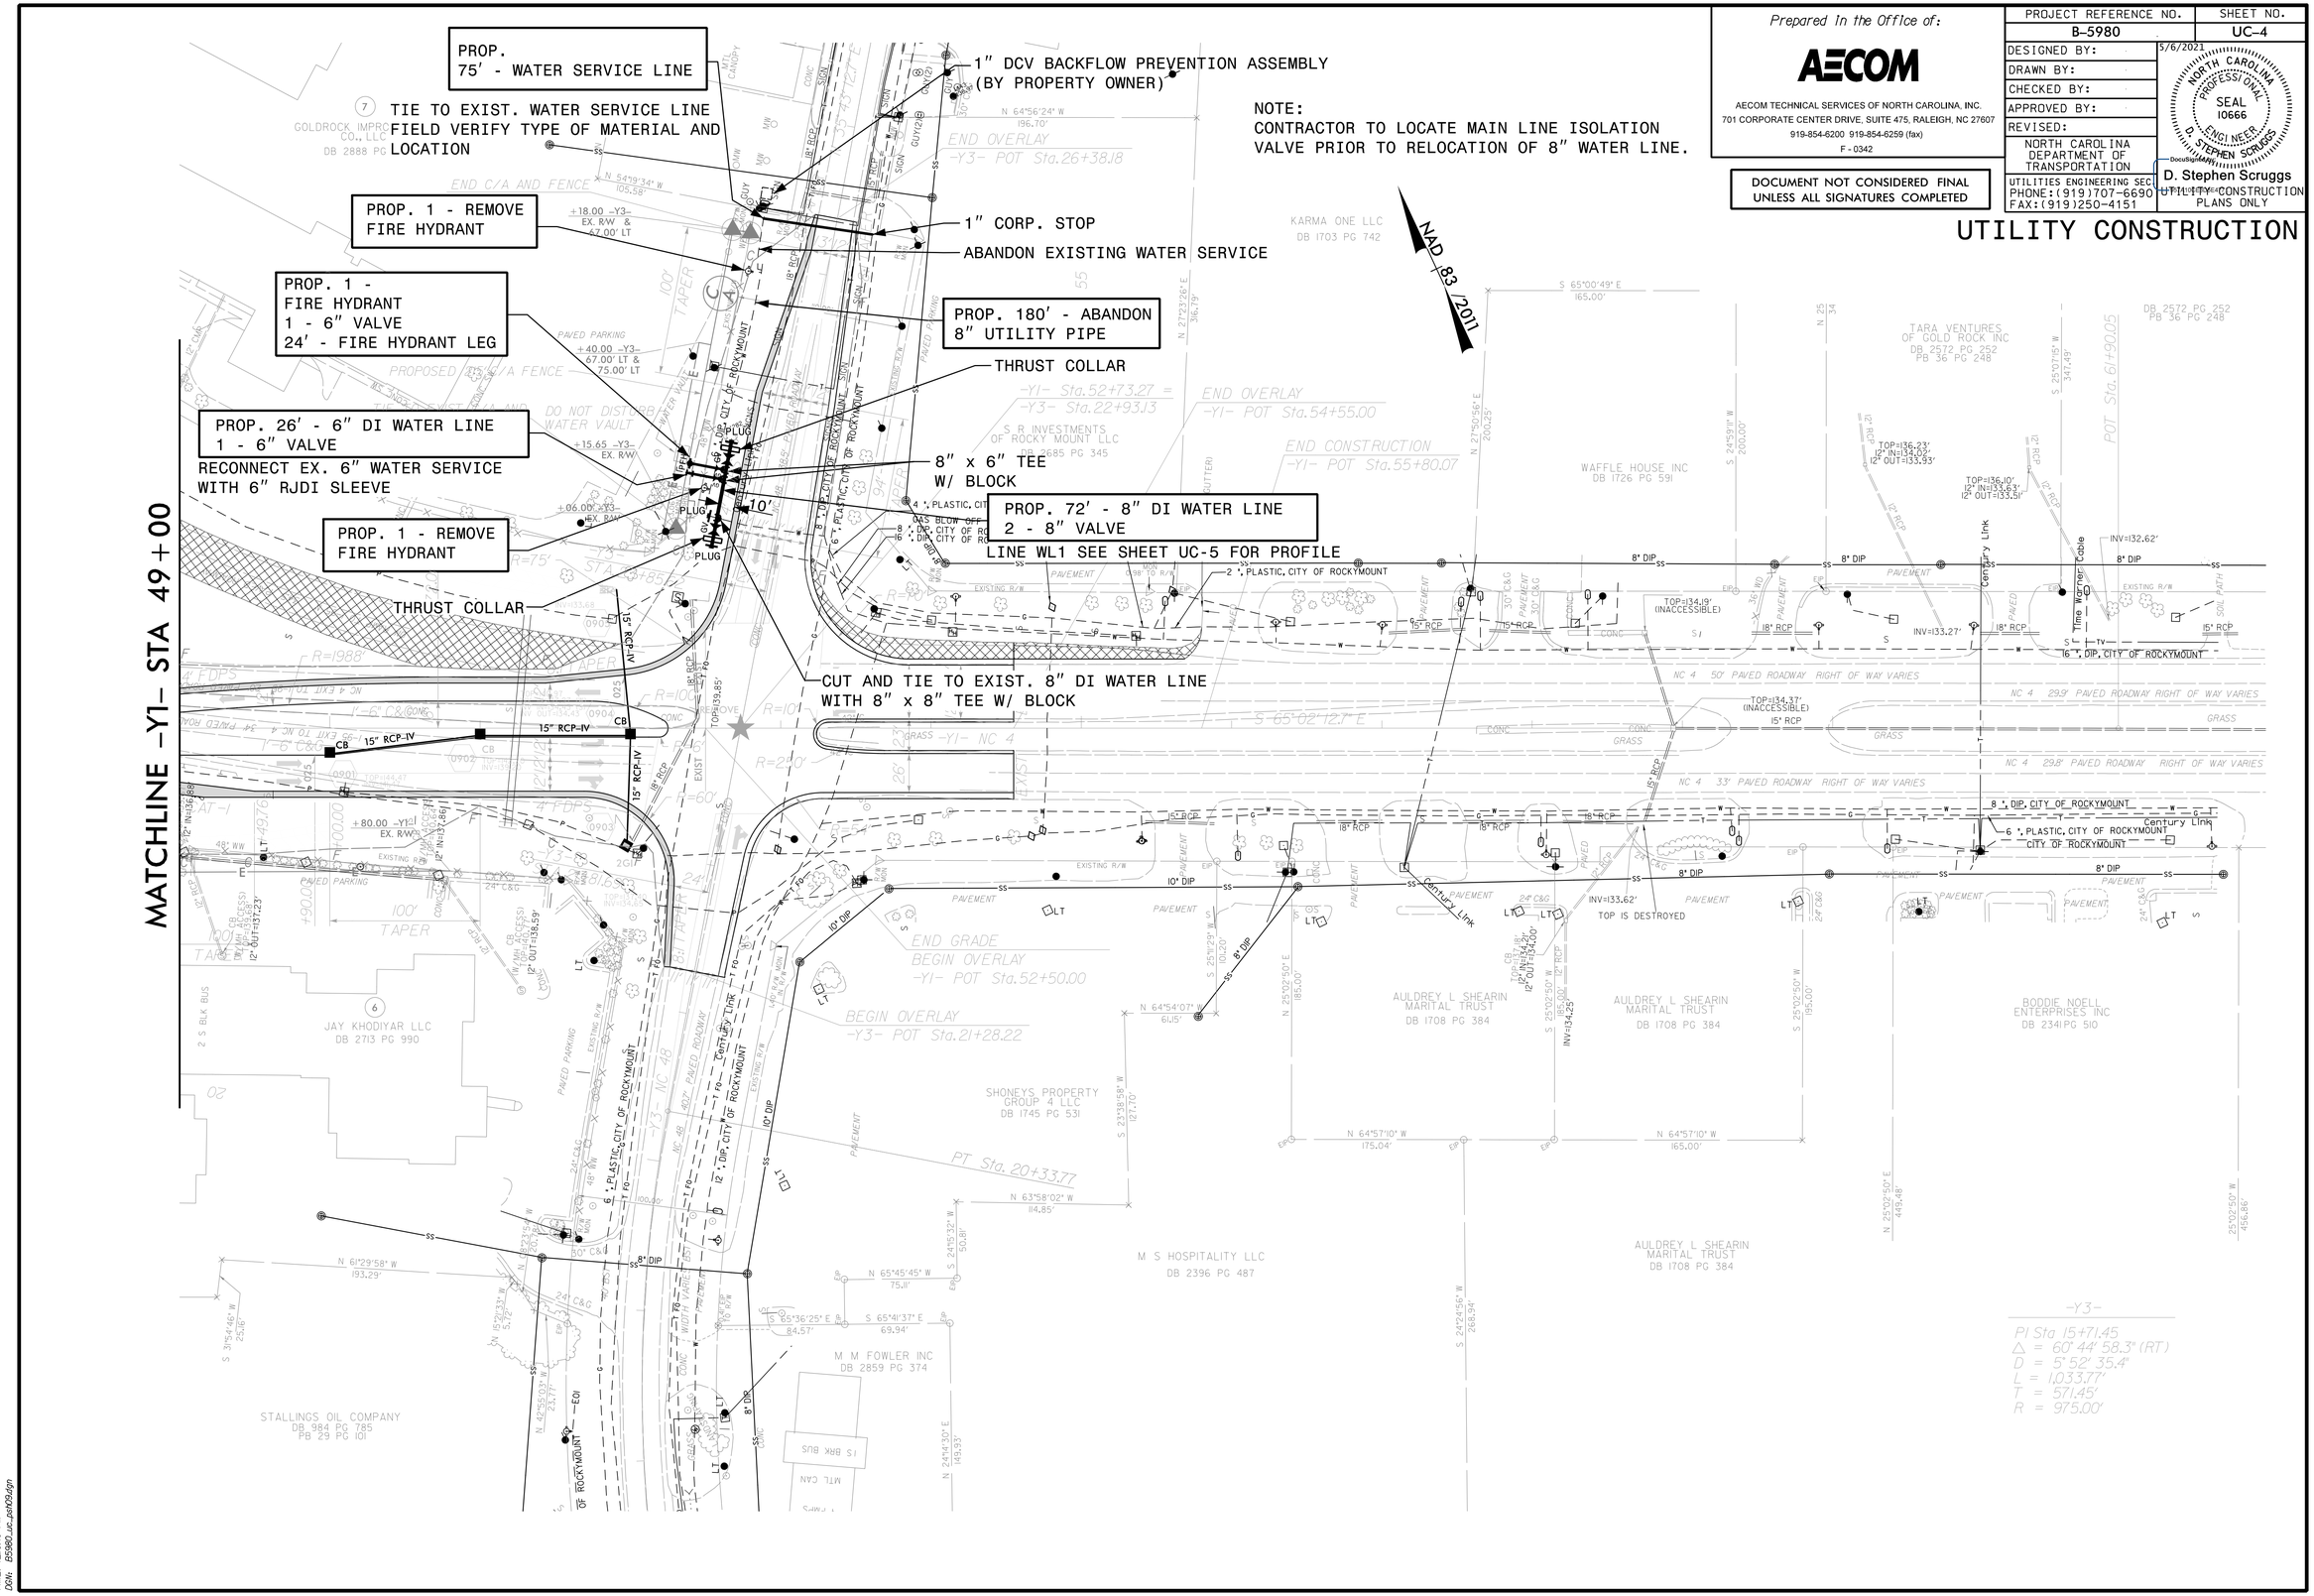

Prepared In the Office of:

AECOM

AECOM TECHNICAL SERVICES OF NORTH CAROLINA, INC.
701 CORPORATE CENTER DRIVE, SUITE 475, RALEIGH, NC 27607
919-854-6200 919-854-6259 (fax)
F - 0342

DOCUMENT NOT CONSIDERED FINAL UNLESS ALL SIGNATURES COMPLETED

PROJECT REFERENCE NO.	SHEET NO.
B-5980	UC-4

DESIGNED BY:
DRAWN BY:
CHECKED BY:
APPROVED BY:
REVISED:

NORTH CAROLINA DEPARTMENT OF TRANSPORTATION
UTILITIES ENGINEERING SECTION
PHONE:(919)707-6690
FAX:(919)250-4151

5/6/2021
NORTH CAROLINA PROFESSIONAL SEAL 10666 ENGINEER D. STEPHEN SCRUGGS
DocuSigned by:
D. Stephen Scruggs
UTILITY CONSTRUCTION PLANS ONLY

UTILITY CONSTRUCTION

DATE: 5/6/2021
TIME: 12:46:40 PM
DGN: B5980_uc_psh09.dgn