DocuSign Envelope ID: 6B652B1E-E310-4CBE-A988-45D96F297979

8/17/99

REVISIONS

PROJECT REFERENCE NO.	SHEET NO.
15614.1075010	9
R/W SHEET NO.	

ROADWAY DESIGN ENGINEER: NORTH CAROLINA PROFESSIONAL SEAL 047943 ENGINEER CLINTON B. PRUITT — 5/11/2021

HYDRAULICS ENGINEER: NORTH CAROLINA PROFESSIONAL SEAL 044158 ENGINEER BENJAMIN J. HENEGAR — 5/11/2021

DOCUMENT NOT CONSIDERED FINAL UNLESS ALL SIGNATURES COMPLETED

TGS ENGINEERS
804-C N. LAFAYETTE ST
SHELBY, NC 28150
PH (704) 476-0003
CORP. LICENSE NO.: C-0275

ALL EASEMENTS ON THIS SHEET ARE MEASURED FROM –HGR– ALIGNMENT.

NOTE: ALL CSP GASKETS ARE TO BE SLEEVE GASKETS.

NAD 83/2011

SA — SENSITIVE AREA

LANDSLIDE OUTLINES – ACTIVE

APPROXIMATE CLEARING LIMITS WITHIN AND NEAR THE SENSITIVE AREA (SEE EC PLANS FOR ADDITIONAL INFORMATION). FINAL LIMITS TO BE SET AS DIRECTED BY THE ENGINEER.

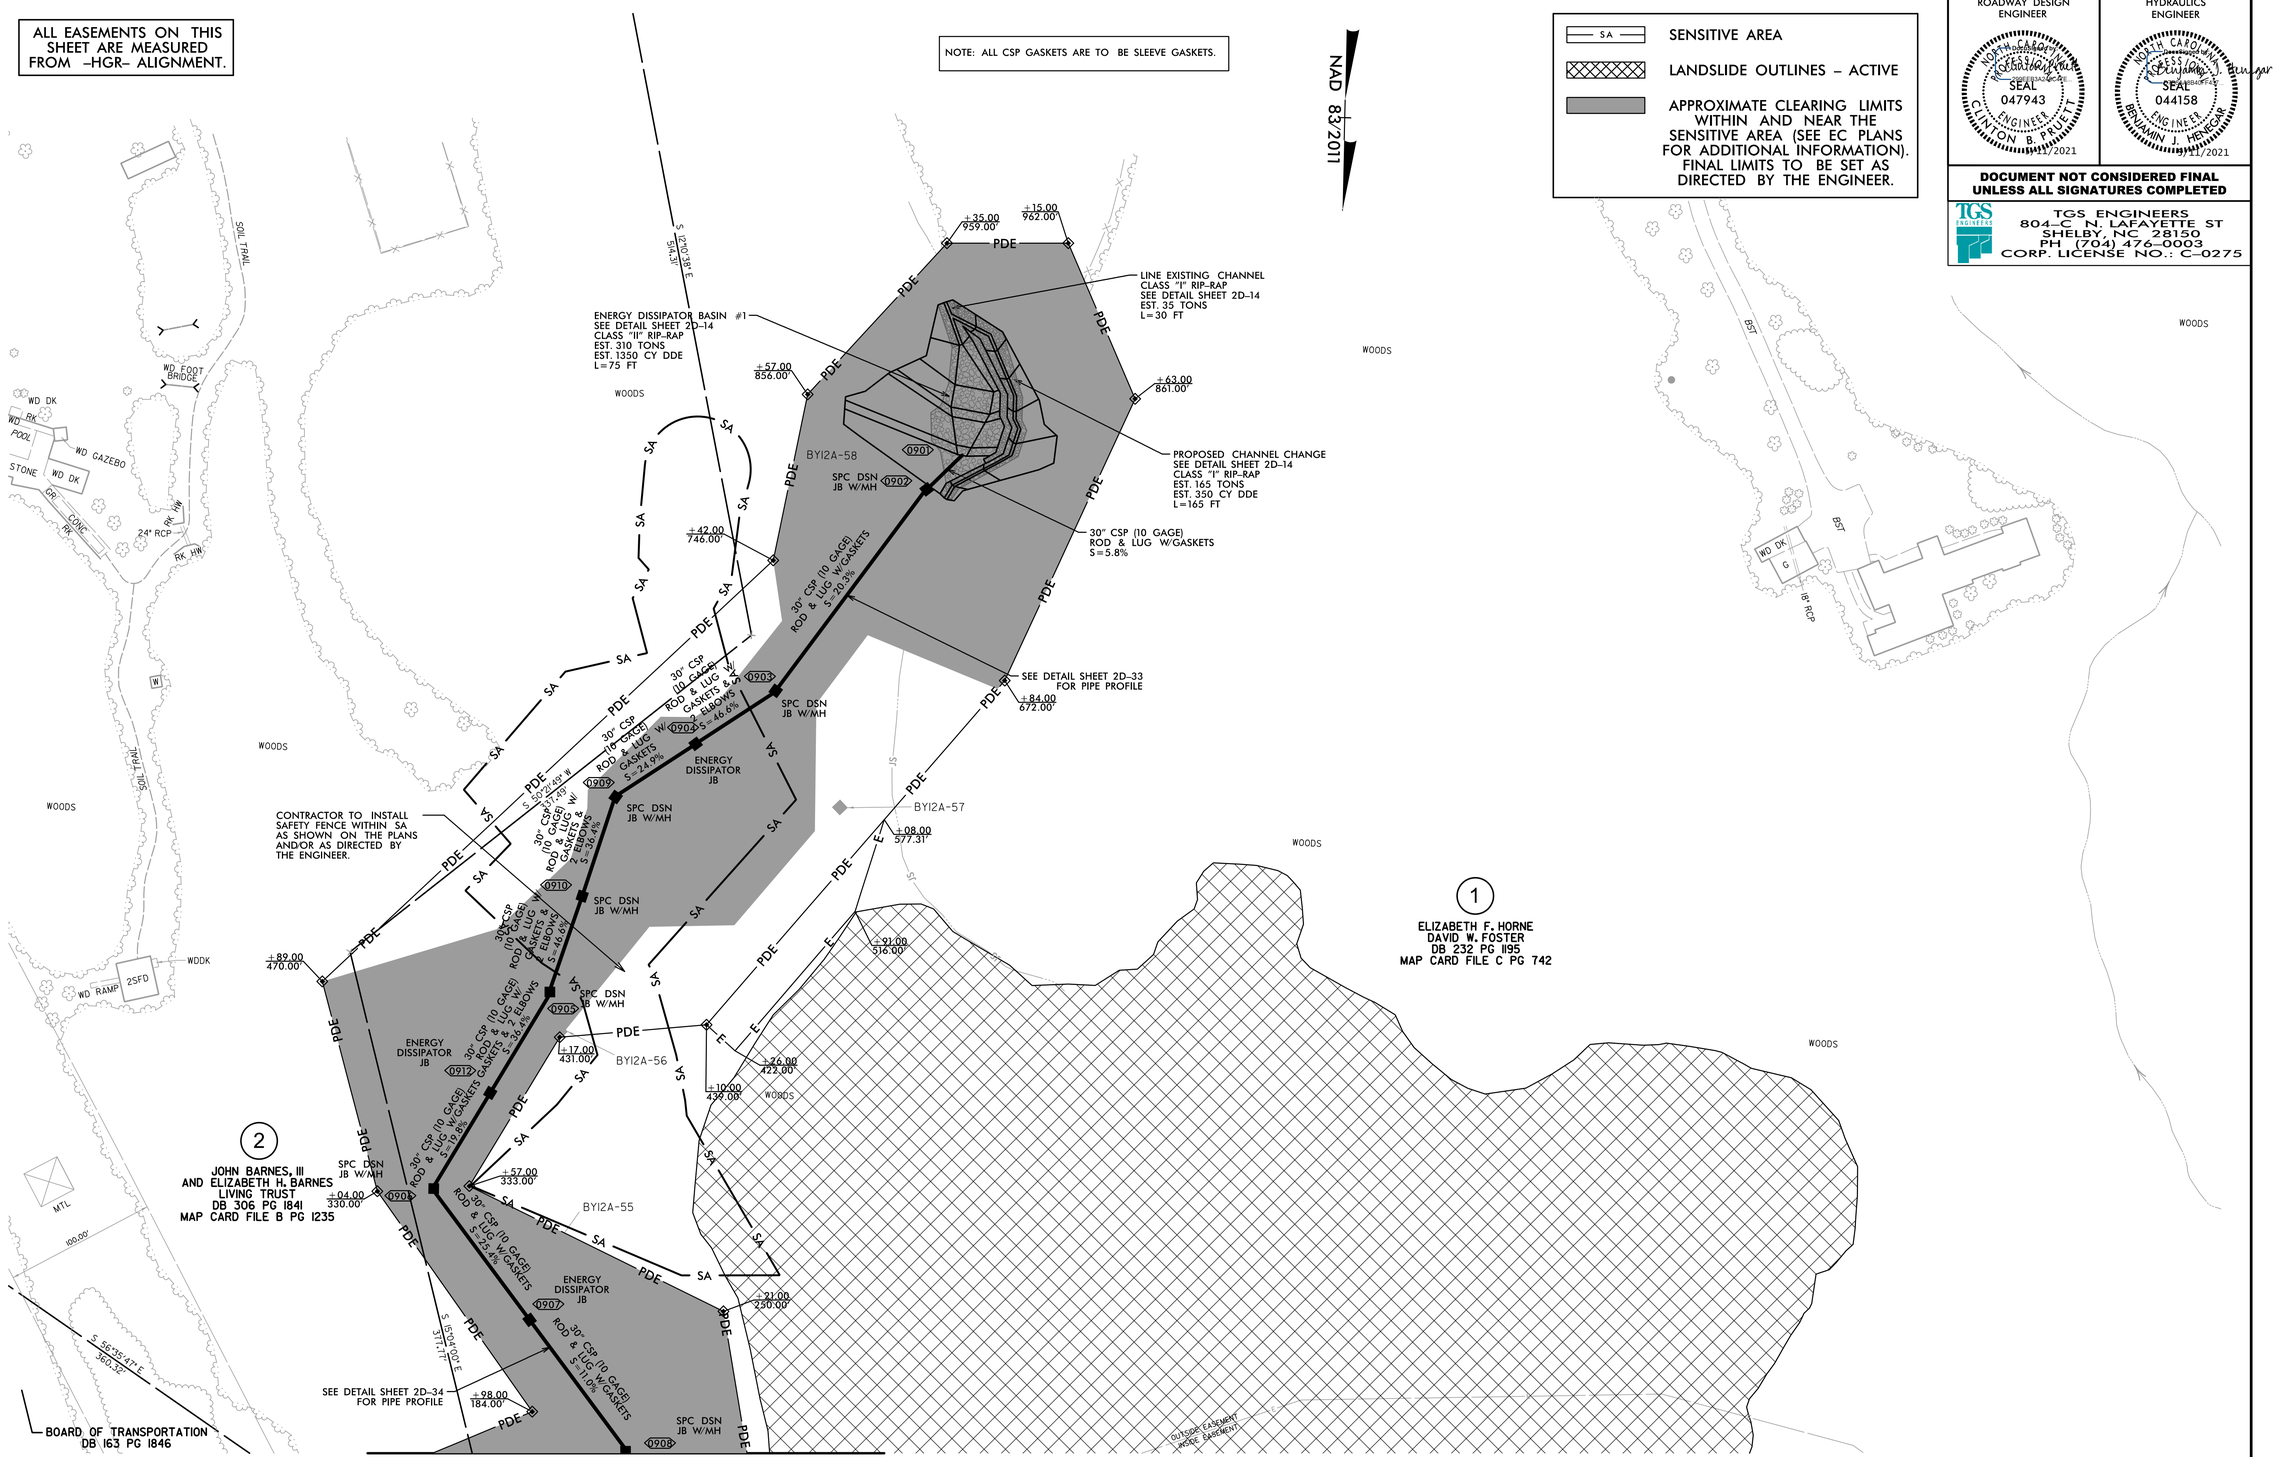

MATCH LINE
MATCH TO SHEET NO. 5

5/10/2021
X:\NCDOT\I-26 Howard Gap Rd Rehab\Roadway\Proj\I-26-Howard Gap_Rdy_psh_09.dgn
USER:CPRUITT