PROJECT REFERENCE NO.	SHEET NO.
I-5878	UO-14
THIS SHEET CORRESPONDS TO RDY-56A	

UTILITIES BY OTHERS

ALL PROPOSED UTILITY WORK SHOWN ON THIS SHEET WILL BE DONE BY OTHERS. NO PAYMENT WILL BE MADE TO THE CONTRACTOR FOR PROPOSED UTILITY WORK SHOWN ON THIS SHEET.

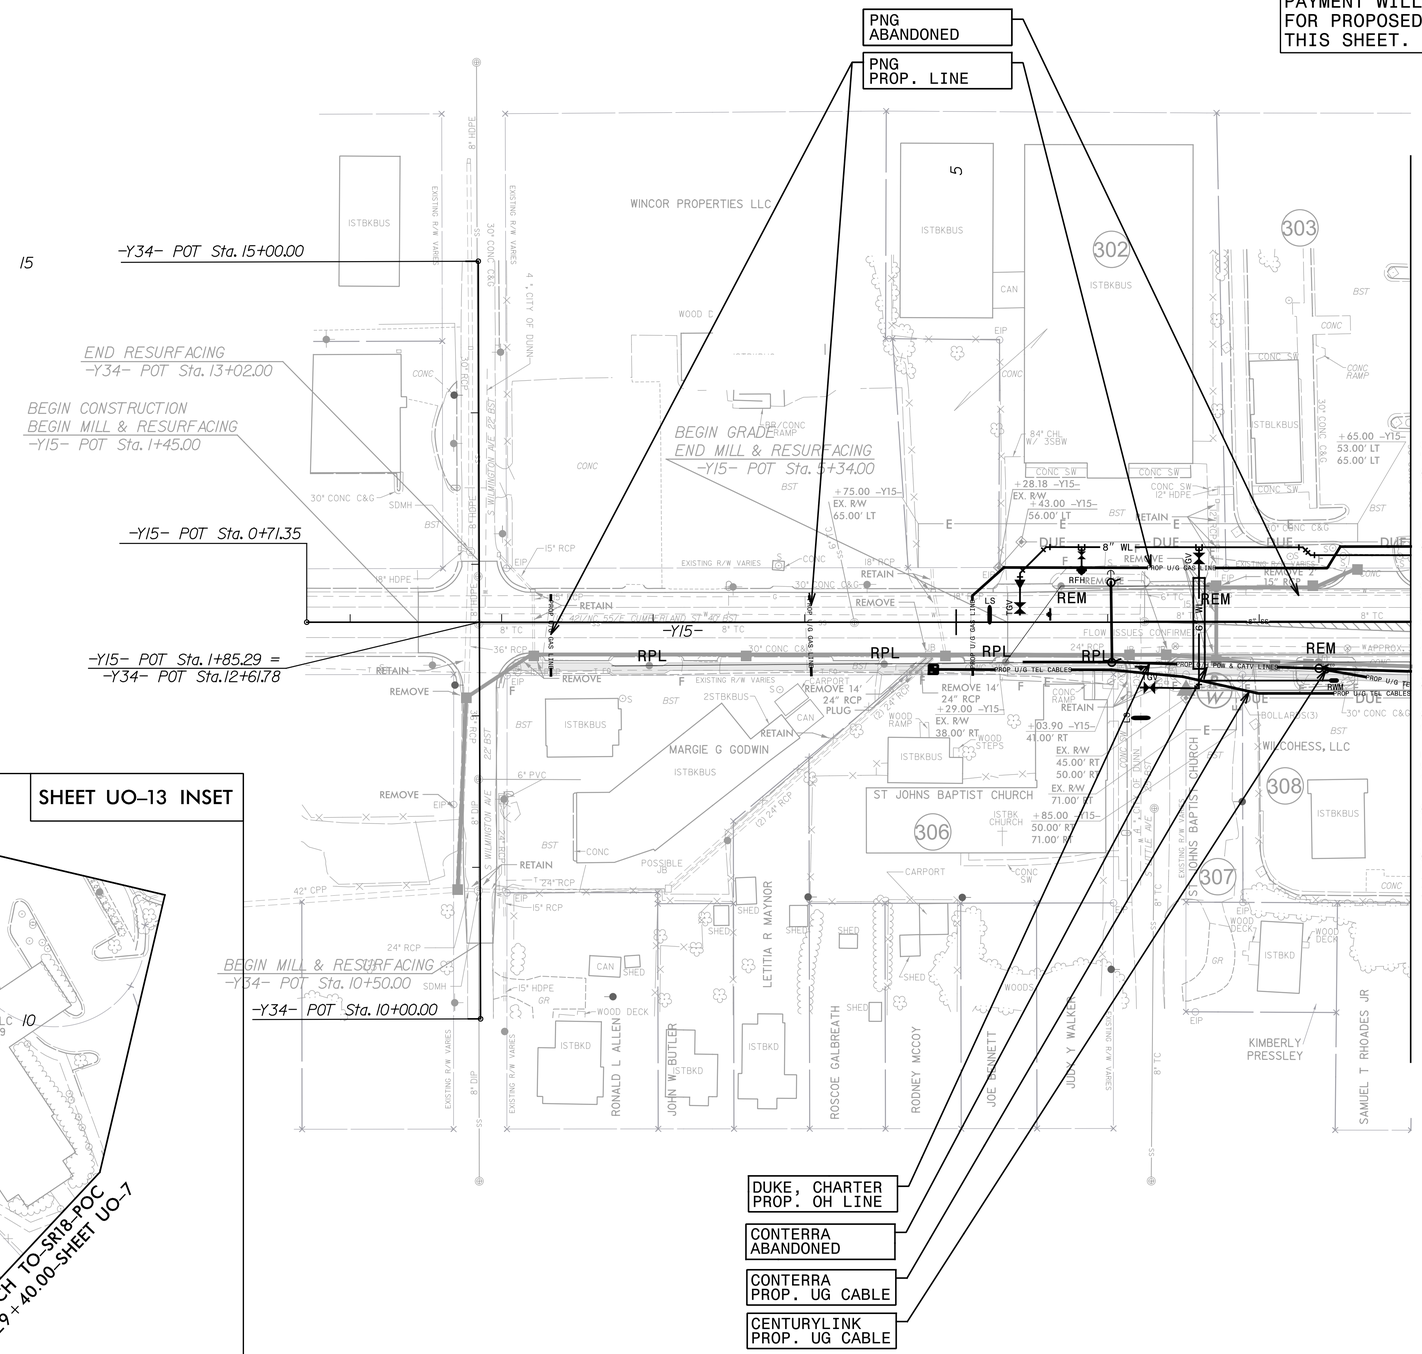

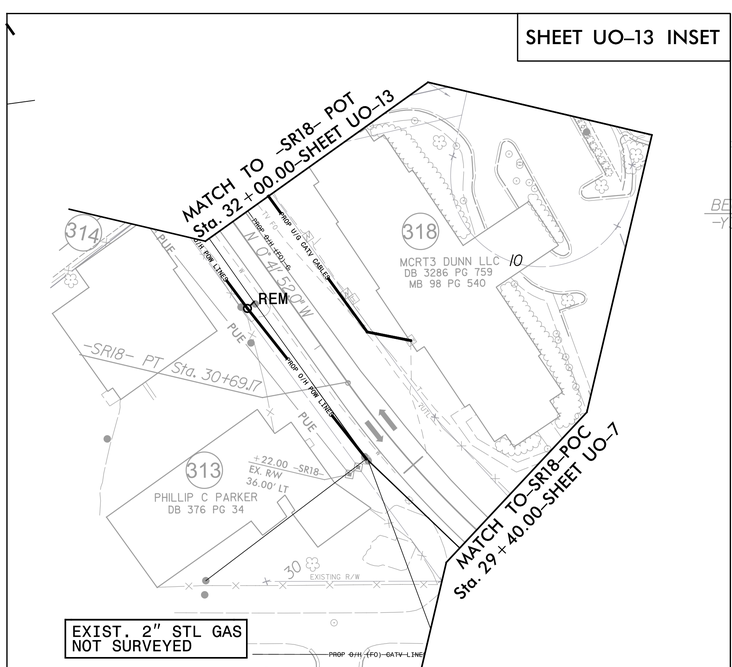

Michael Baker INTERNATIONAL
Michael Baker Engineering, Inc.
8000 Regency Parkway, Suite 600
Cary, NC 27518
919-463-5488

5/14/99
6/21/2021 3:00:48 PM
R:\Utilities\I5878_Ut_rdy56A_U014_psh.dgn