DocuSign Envelope ID: 5928AF59-52C4-4859-8C93-249A3C86E009

PROJECT REFERENCE NO.	SHEET NO.
B-4863	U0-3

THIS SHEET CORRESPONDS TO RDY-5

UTILITIES BY OTHERS

NOTE:
ALL UTILITY WORK SHOWN ON THIS SHEET WILL BE DONE BY OTHERS. NO PAYMENT WILL BE MADE TO THE CONTRACTOR FOR UTILITY WORK SHOWN ON THIS SHEET.

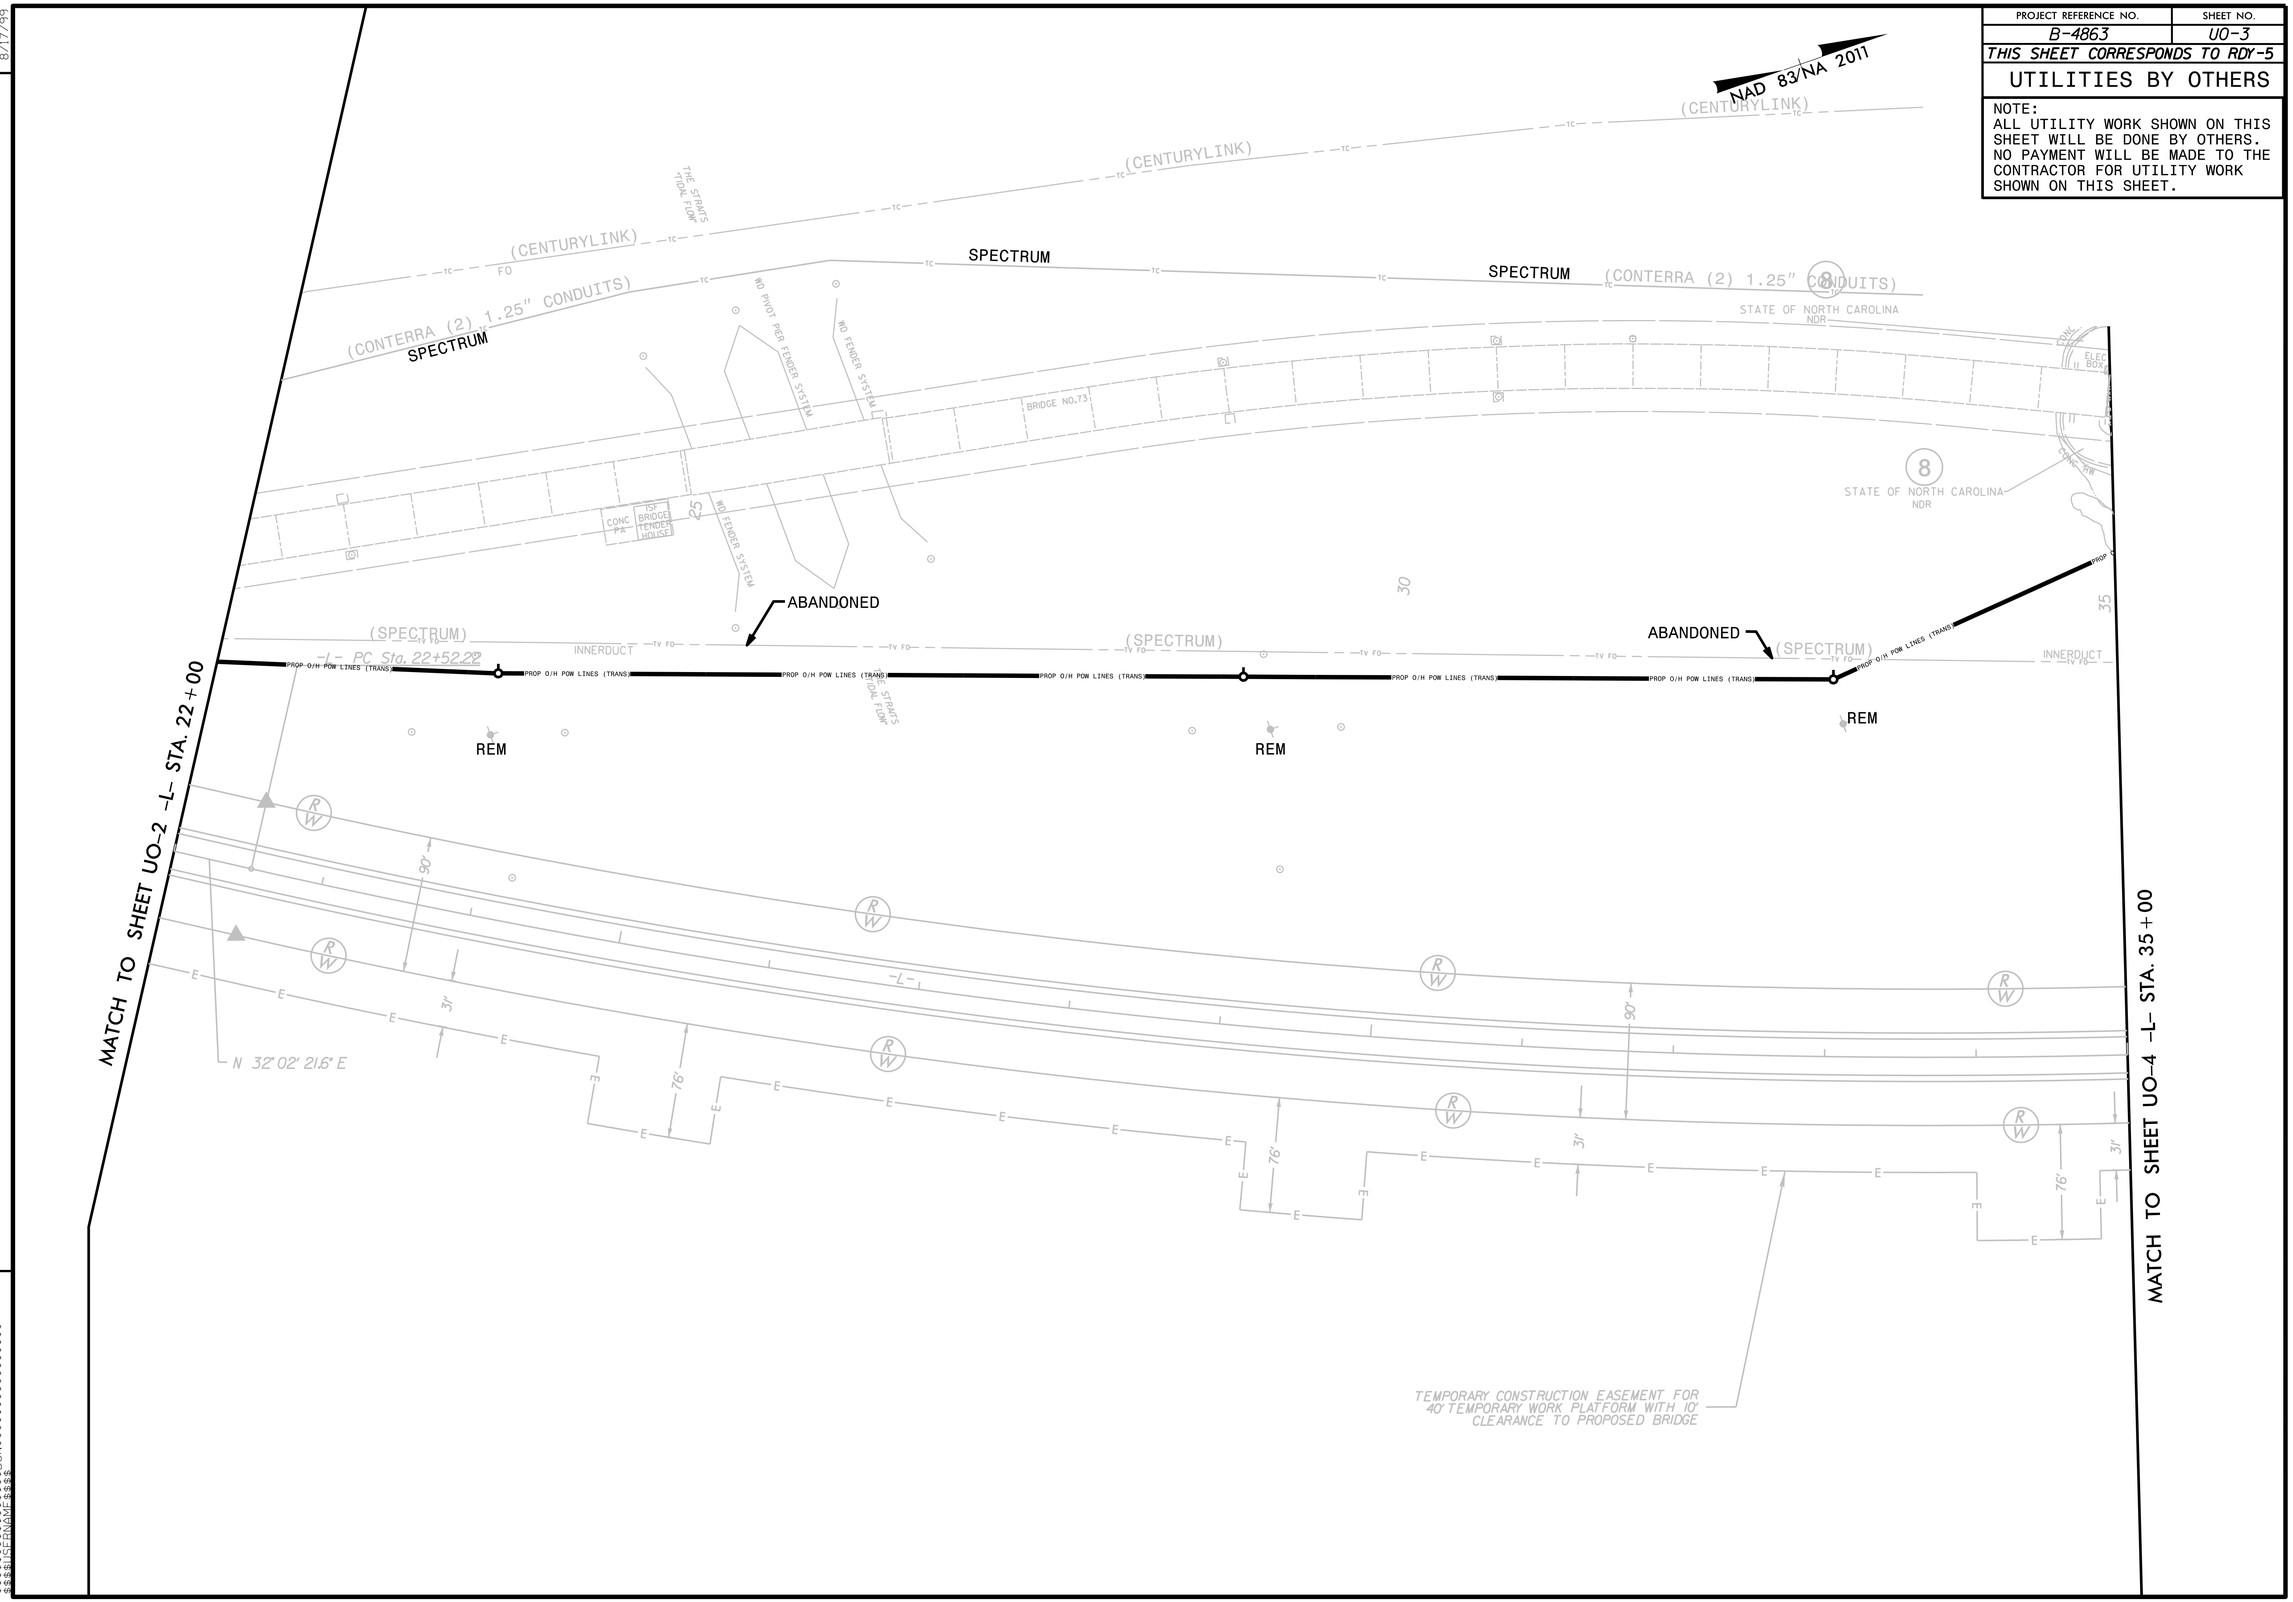

REVISIONS

8/17/99

SYSTIME $$$$
DGN $$$$
USERNAME $$$$