NOTES:

FOR NOTES, SEE SHEET 1 OF 9

FOR DECK DRAIN LOCATIONS AND DETAILS, SEE "STRUCTURE DRAINAGE SYSTEM" SHEETS.

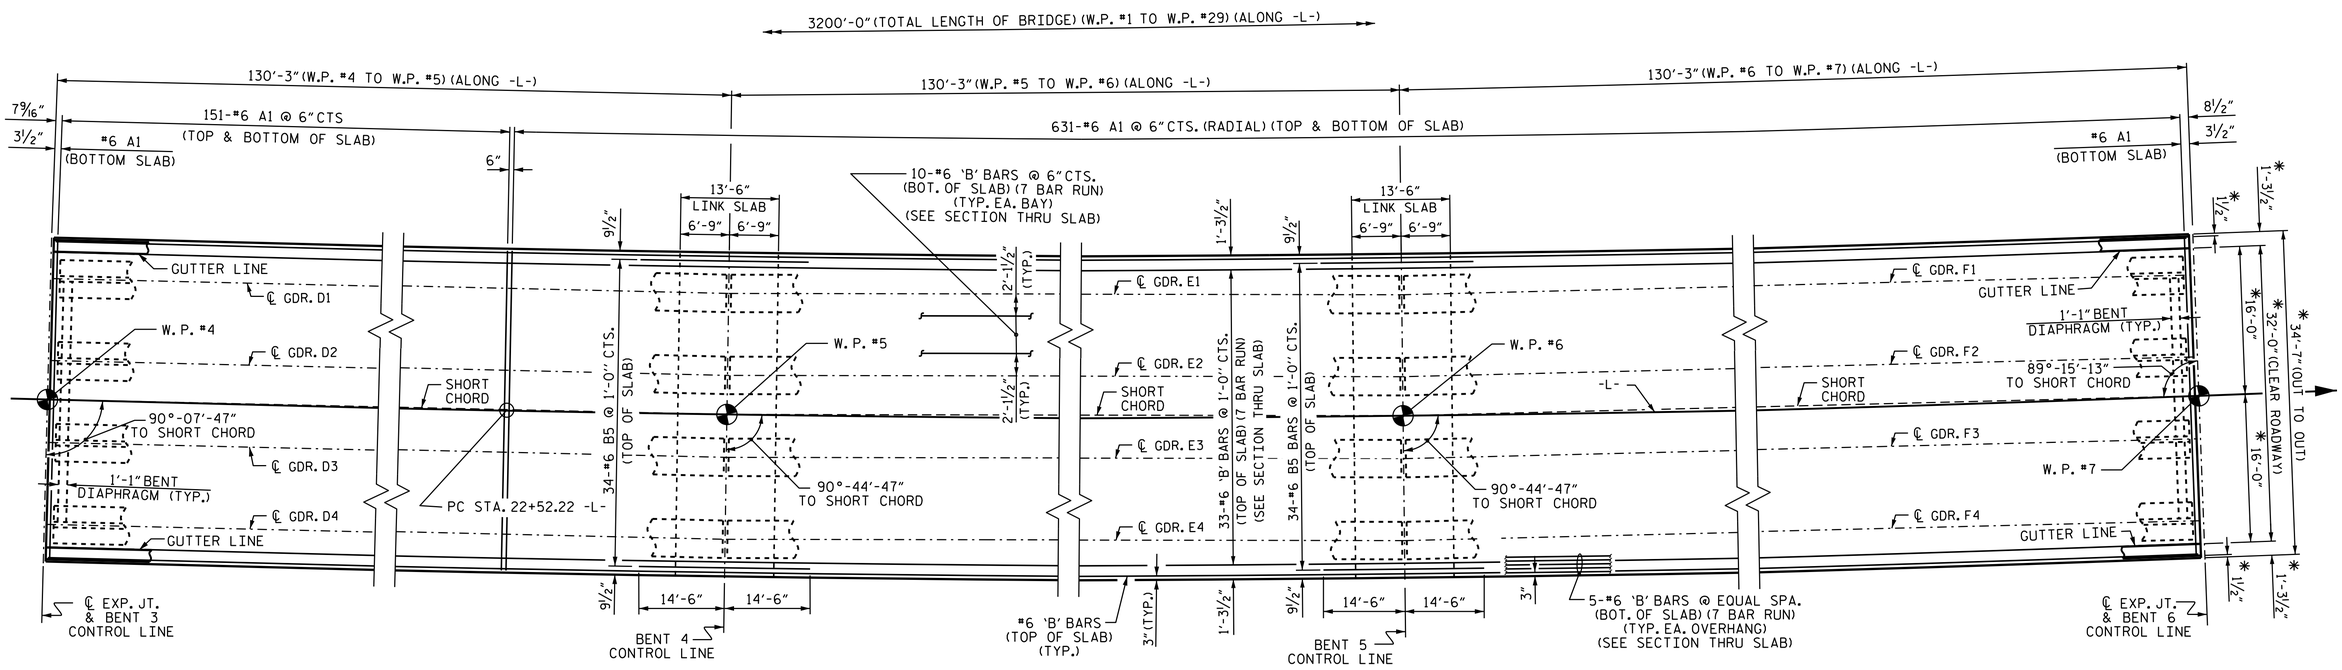

* RADIAL DIMENSION

PLAN OF SPANS

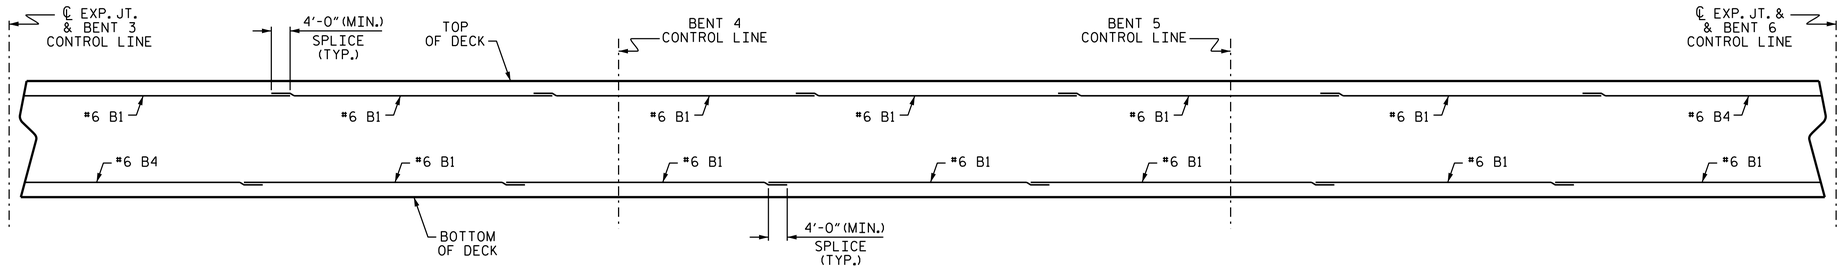

SECTION THRU SLAB

#6 A1 AND #6 B5 BARS NOT SHOWN FOR CLARITY

PROJECT NO. B-4863

CARTERET COUNTY

STATION: 34+75.00 -L-

SHEET 2 OF 9

STATE OF NORTH CAROLINA
DEPARTMENT OF TRANSPORTATION
RALEIGH

SUPERSTRUCTURE

PLAN OF SPANS

SPAN D, E & F

NORTH CAROLINA PROFESSIONAL SEAL 044501 ENGINEER AHMAD A. IGHWAIR

DocuSigned by: Ahmad Ighwair 4B648044C555489...

3/9/2020

DOCUMENT NOT CONSIDERED FINAL UNLESS ALL SIGNATURES COMPLETED

REVISIONS						SHEET NO.
NO.	BY:	DATE:	NO.	BY:	DATE:	S1-041
1			3			TOTAL SHEETS
2			4			194

DRAWN BY : B. N. BARODAWALA DATE : 10-18
CHECKED BY : M. A. ALLEN DATE : 3-19
DESIGN ENGINEER OF RECORD: A.A.IGHWAIR DATE : 4-19

06-MAR-2020 12:33
S:\DEV\Squad_D\B4863\Plans\FINAL PLANS\B-4863_SMU_PS.dgn
bbarodawala