DocuSign Envelope ID: 197F8FA3-7151-42EE-9FB0-CDFBEF540DEE

5/14/99

TEMPORARY DRAINAGE DETAIL FOR PHASED CONSTRUCTION

PROJECT REFERENCE NO.	SHEET NO.
I-5878	2D-11
R/W SHEET NO.	

ROADWAY DESIGN ENGINEER
NORTH CAROLINA PROFESSIONAL SEAL 027373 ENGINEER JOSHUA C. LANCASTER
DocuSigned by: Susan C Lancaster AE8005A26CEC495... 5/13/2021

HYDRAULICS ENGINEER
NORTH CAROLINA PROFESSIONAL SEAL 26971 ENGINEER JOSHUA G. DALTON
DocuSigned by: Joshua G Dalton 5/13/2021

DOCUMENT NOT CONSIDERED FINAL UNLESS ALL SIGNATURES COMPLETED

Michael Baker Engineering, Inc.
Michael Baker INTERNATIONAL
8000 Regency Pkwy Suite 600 Cary, NC 27518 NC License: F-1084

SUNGATE DESIGN GROUP, P.A.
905 JONES FRANKLIN ROAD RALEIGH, NORTH CAROLINA 27606 NC COA No. C-0890

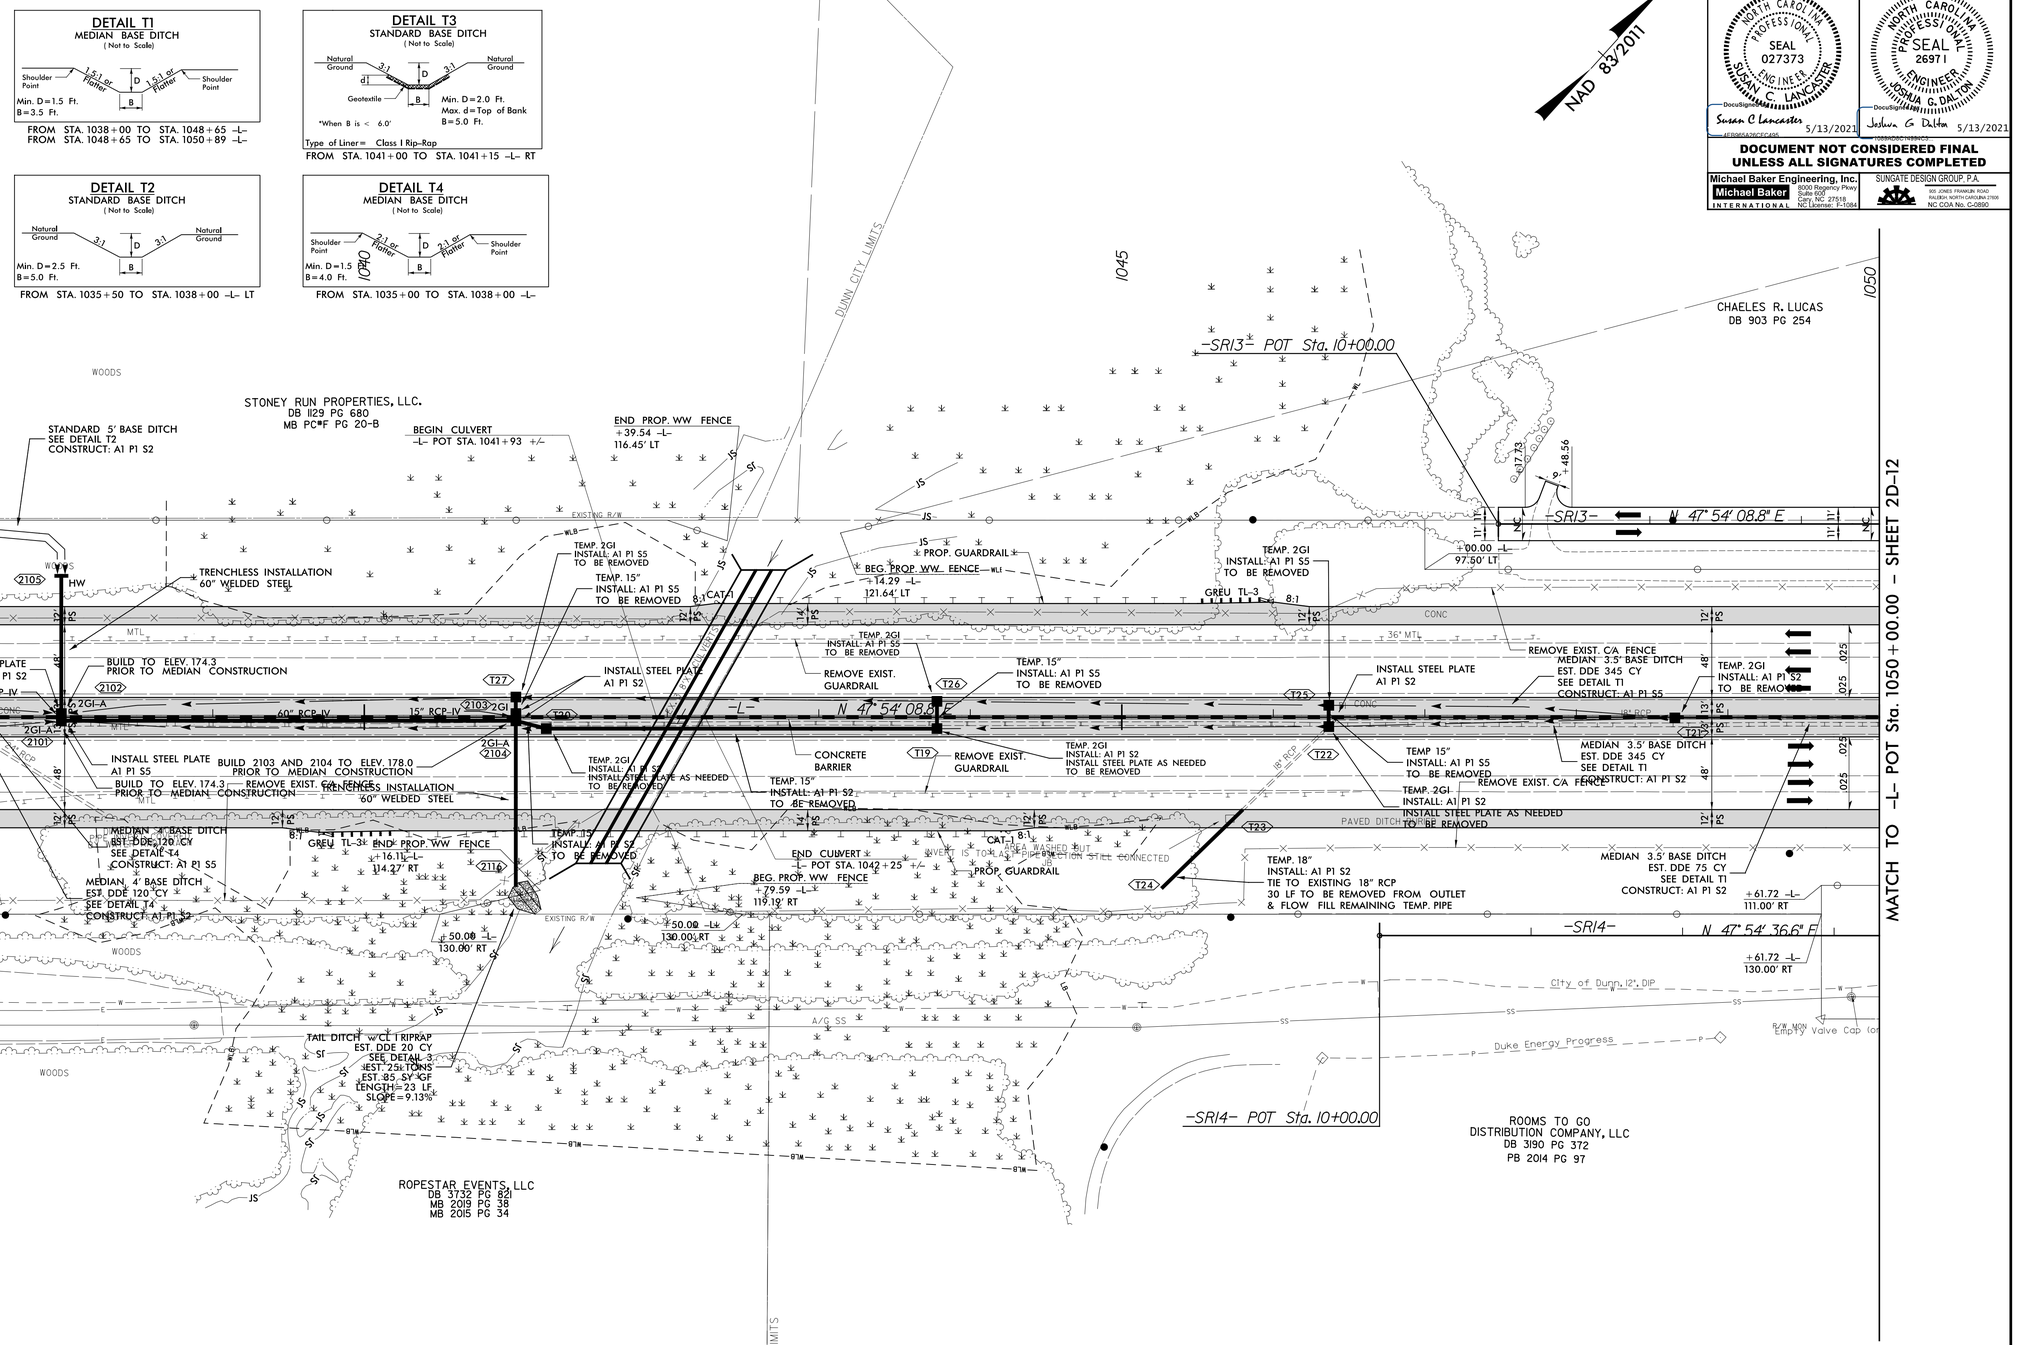

NOTE: DRIVEWAY RADII = 10'
UNLESS SHOWN OTHERWISE

FOR –L– PLAN SEE SHEET 21
FOR TMP SEE SHEETS TMP–5H, TMP–5I, TMP–9C & TMP–9D

11-MAR-2021 09:11
R:\Roadway\Proj\I5986B_Rdy_psh_2D-11.dgn
$$$$USER$$$$