DocuSign Envelope ID: 197F8FA3-7151-42EE-9FB0-CDFBEF540DEE

REVISIONS

TEMPORARY DRAINAGE DETAIL FOR PHASED CONSTRUCTION

PROJECT REFERENCE NO.	SHEET NO.
I-5883	2D-15
R/W SHEET NO.	

ROADWAY DESIGN ENGINEER: SEAL 027373 — Susan C. Lewis 4/13/2021

HYDRAULICS ENGINEER: NORTH CAROLINA PROFESSIONAL SEAL 29971 ENGINEER — John G. Tolson 4/13/2021

DOCUMENT NOT CONSIDERED FINAL UNLESS ALL SIGNATURES COMPLETED

Michael Baker Engineering, Inc. — Michael Baker — NC License # C-0782

I-95 & SR 1808 (JONESBORO RD.)

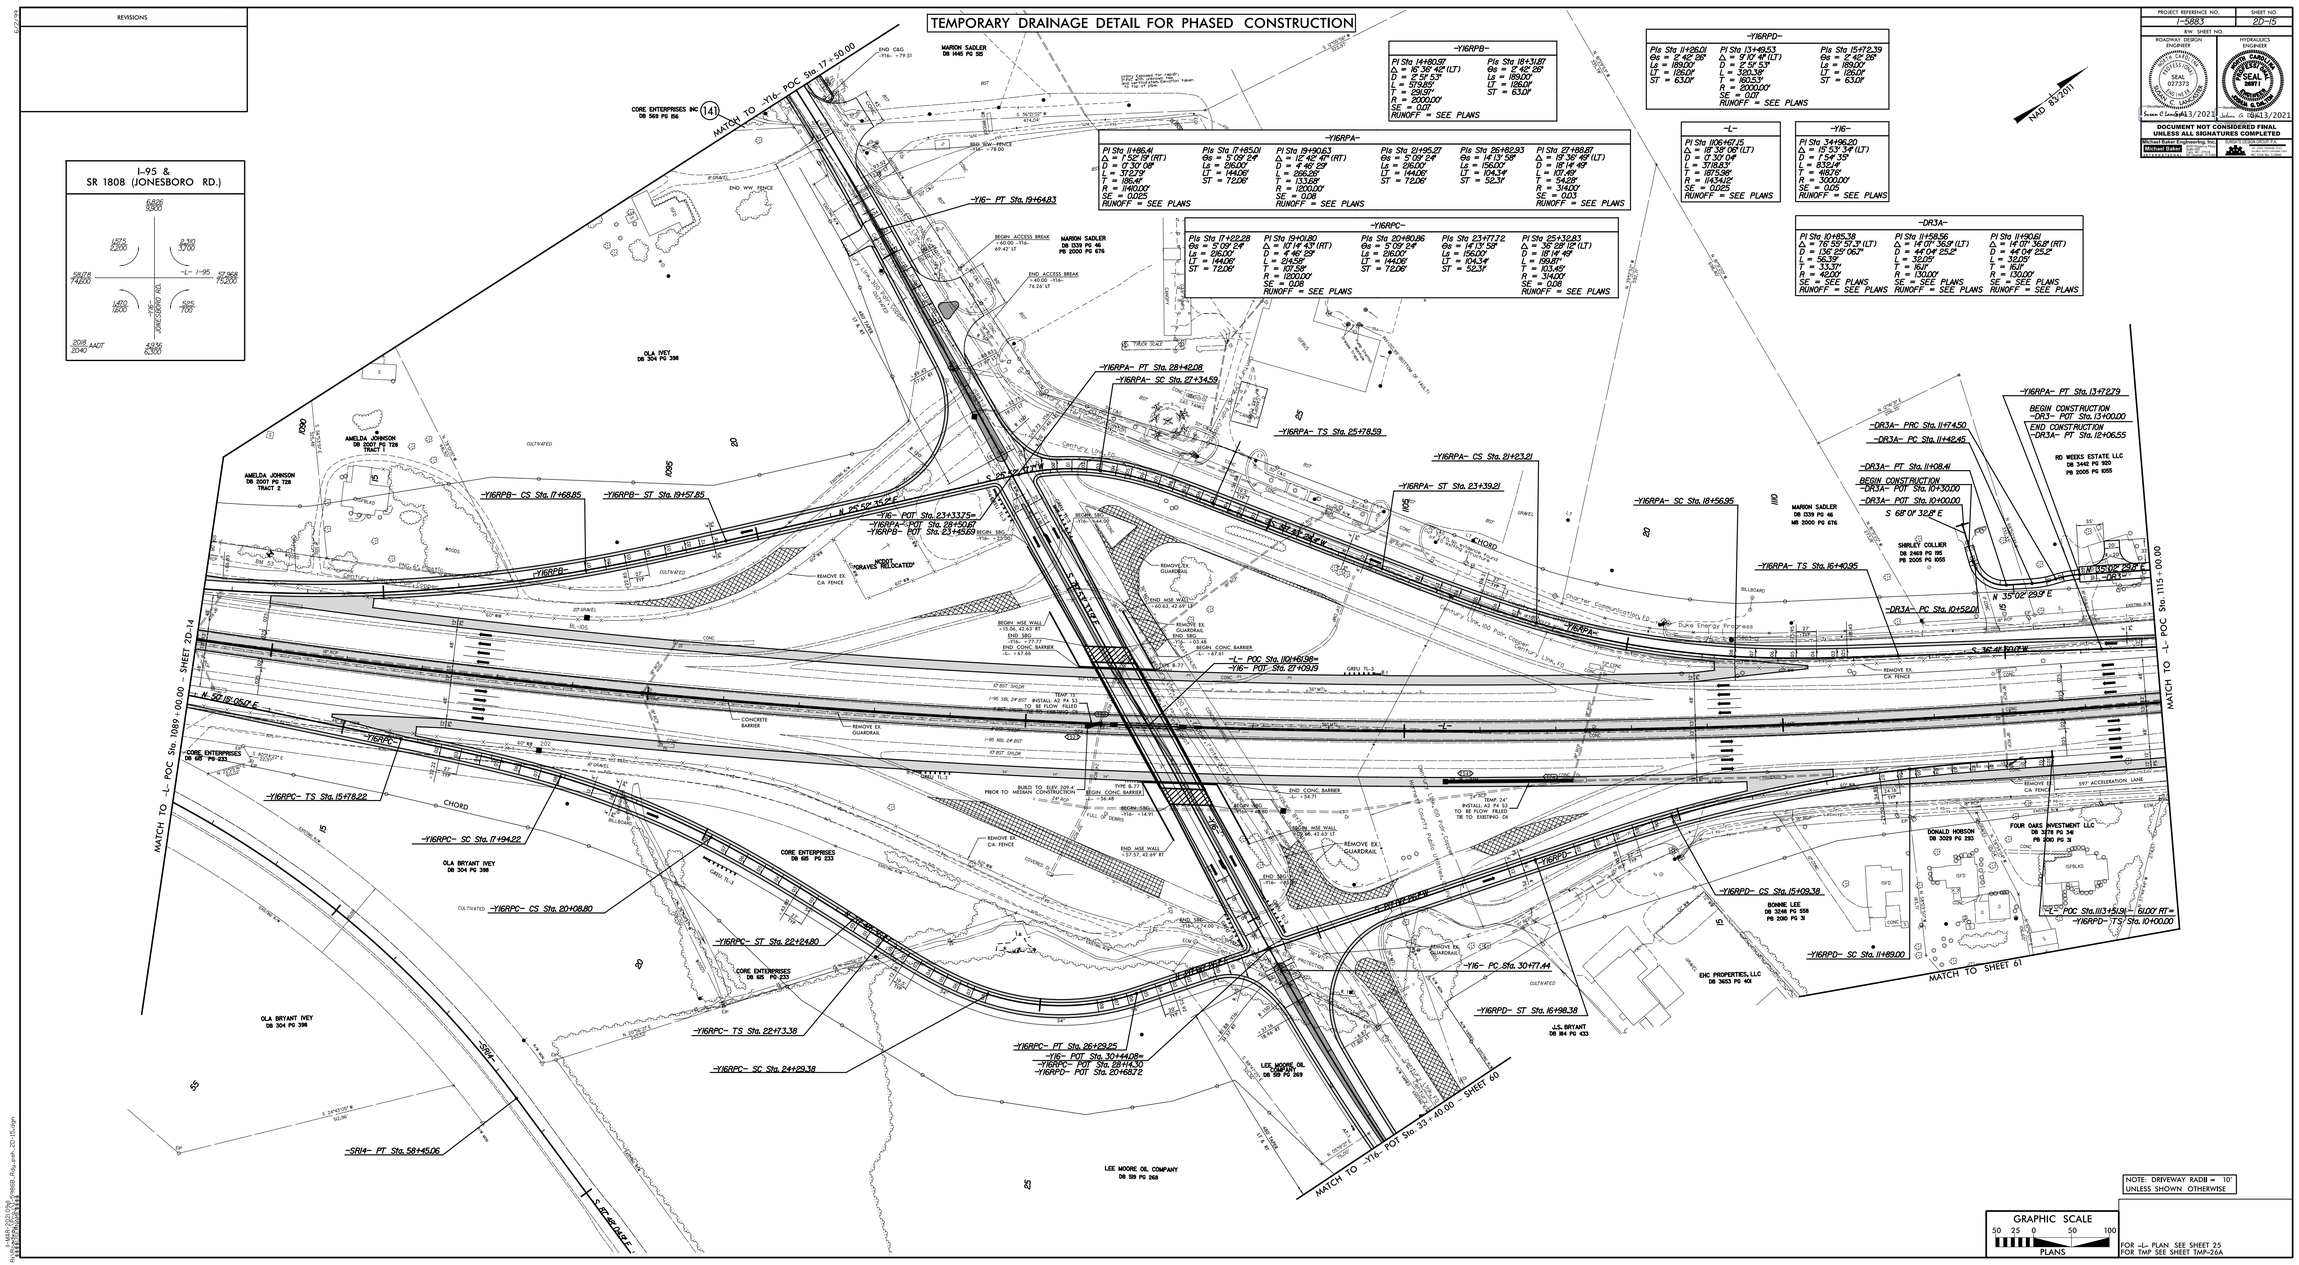

NOTE: DRIVEWAY RADII = 10' UNLESS SHOWN OTHERWISE

GRAPHIC SCALE
50 25 0 50 100
PLANS

FOR -L- PLAN SEE SHEET 25
FOR TMP SEE SHEET TMP-26A