DocuSign Envelope ID: 197F8FA3-7151-42EE-9FB0-CDFBEF540DEE

5/14/99

PROJECT REFERENCE NO.	SHEET NO.
I-5986B	2D-24
R/W SHEET NO.	

ROADWAY DESIGN ENGINEER
NORTH CAROLINA PROFESSIONAL SEAL 027373 ENGINEER SUSAN C. LANCASTER
DocuSign Susan C Lancaster 5/13/2021
4EB9B5A26CEC495

HYDRAULICS ENGINEER
NORTH CAROLINA PROFESSIONAL SEAL 26971 ENGINEER JOSHUA G. DALTON
DocuSign Joshua G Dalton 5/13/2021
1D5BADBC1B9BAC9

DOCUMENT NOT CONSIDERED FINAL UNLESS ALL SIGNATURES COMPLETED

Michael Baker Engineering, Inc.
Michael Baker INTERNATIONAL
8000 Regency Pkwy Suite 600 Cary, NC 27518 NC License: F-1084

SUNGATE DESIGN GROUP, P.A.
905 JONES FRANKLIN ROAD RALEIGH, NORTH CAROLINA 27606 NC COA No. C-0890

TEMPORARY DRAINAGE DETAIL FOR PHASED CONSTRUCTION

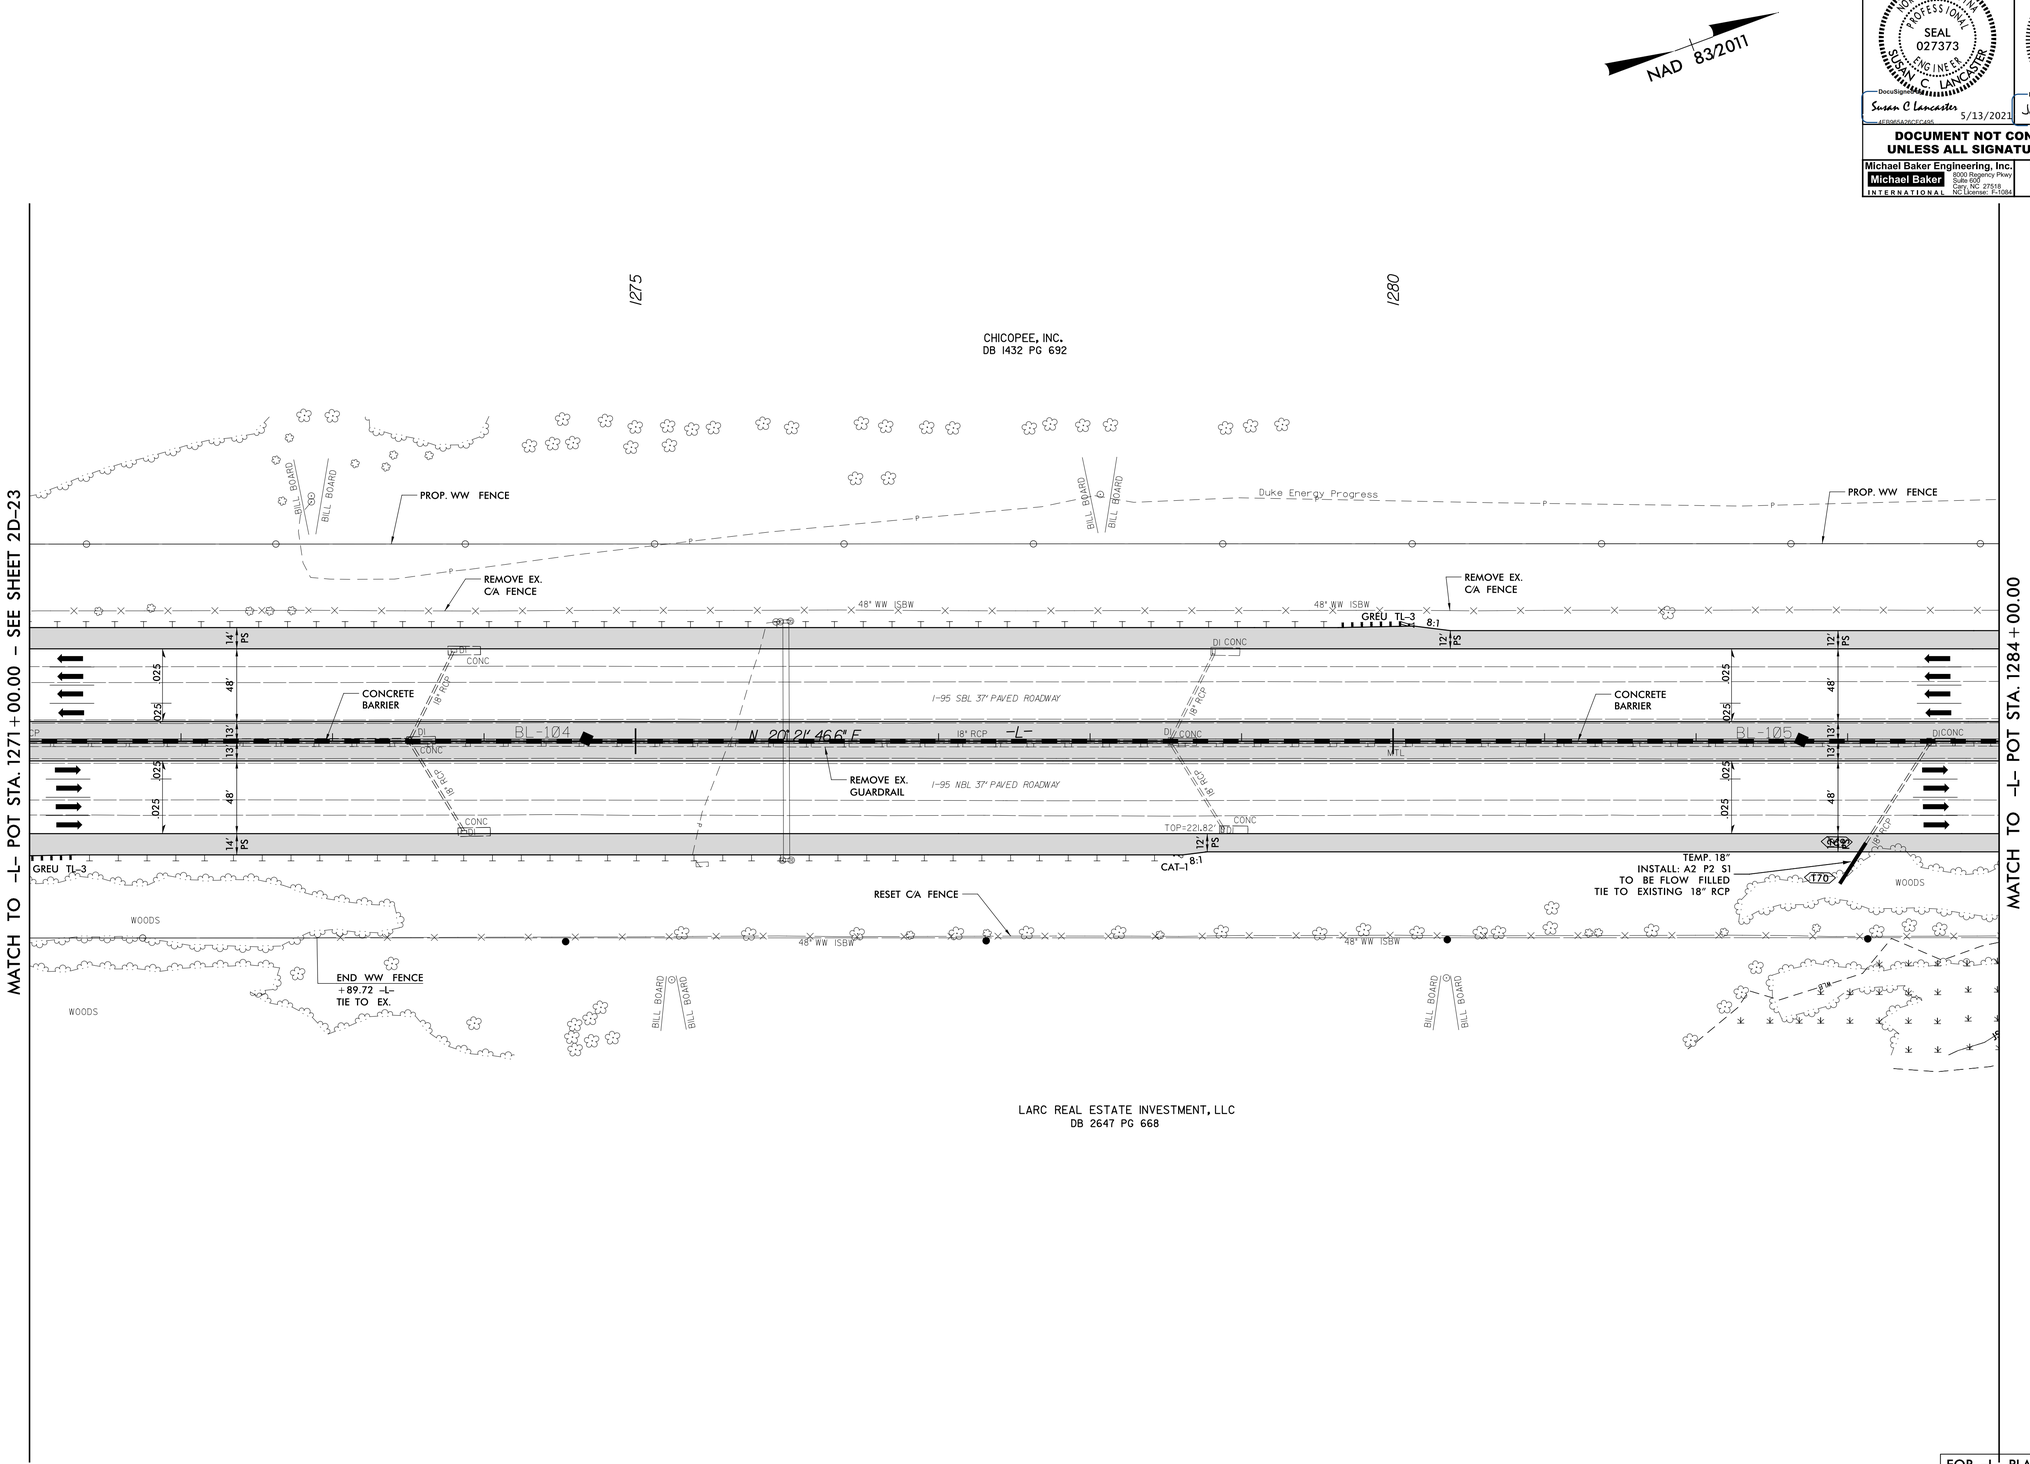

FOR -L- PLAN SEE SHEET 38
FOR TMP SEE SHEET TMP-19G

11-MAR-2021 09:12
R:\Roadway\Proj\I-5986B_Rdy_psh_2D-24.dgn
$$$$USERNAME$$$$