DocuSign Envelope ID: 5EB471D7-4945-40BB-A3E0-F52AF089ABFF

PROJECT REFERENCE NO.	SHEET NO.
I-5986B	84

ROADWAY DESIGN ENGINEER
NORTH CAROLINA PROFESSIONAL SEAL 027373 ENGINEER SUSAN C. LANCASTER
DocuSign Envelope ID: 5EB471D7-4945-40BB-A3E0-F52AF089ABFF
Susan C Lancaster 5/11/2021
1EF0B5A29CFEC495...

HYDRAULICS ENGINEER
NORTH CAROLINA PROFESSIONAL SEAL 26971 ENGINEER JOSHUA G. DALTON
DocuSign Envelope ID: 5EB471D7-4945-40BB-A3E0-F52AF089ABFF
Joshua G Dalton 5/11/2021
4088A9864489463...

DOCUMENT NOT CONSIDERED FINAL UNLESS ALL SIGNATURES COMPLETED

Michael Baker Engineering, Inc.
Michael Baker INTERNATIONAL
8000 Regency Pkwy Suite 600 Cary, NC 27518 NC License: F-1084

SUNGATE DESIGN GROUP, P.A.
905 JONES FRANKLIN ROAD RALEIGH, NORTH CAROLINA 27606 NC COA No. C-0890

5/28/99

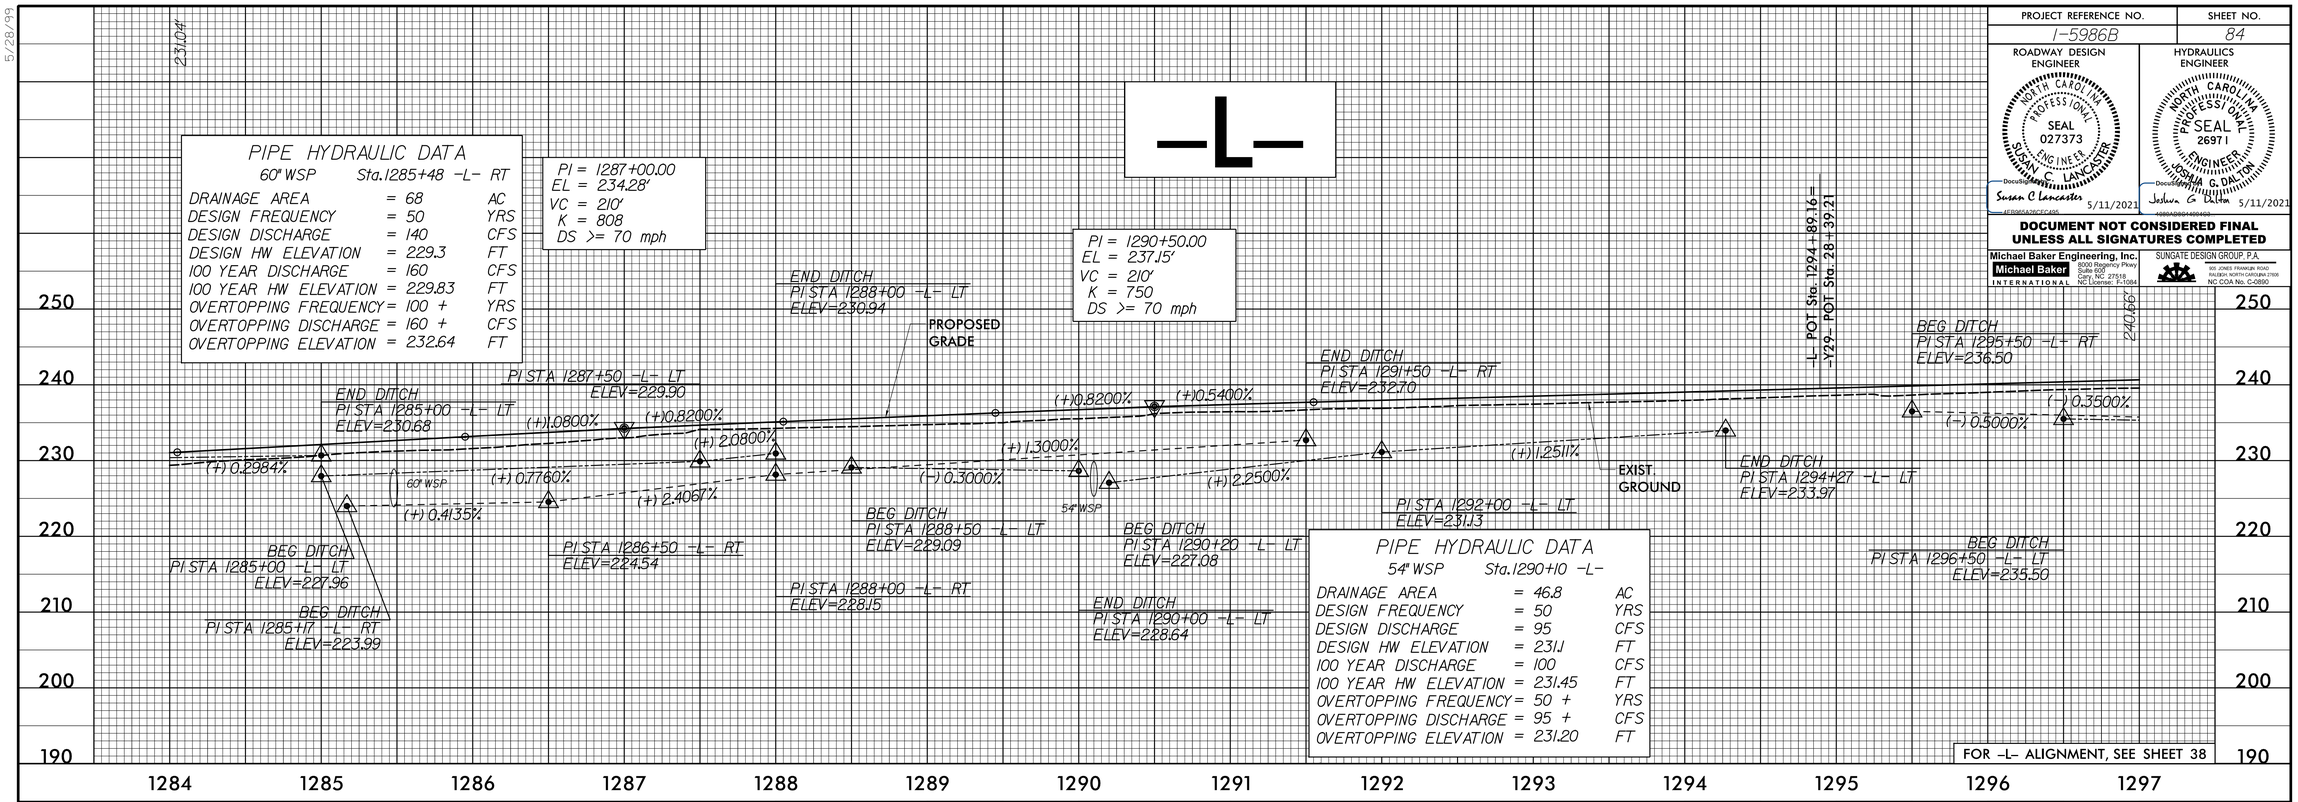

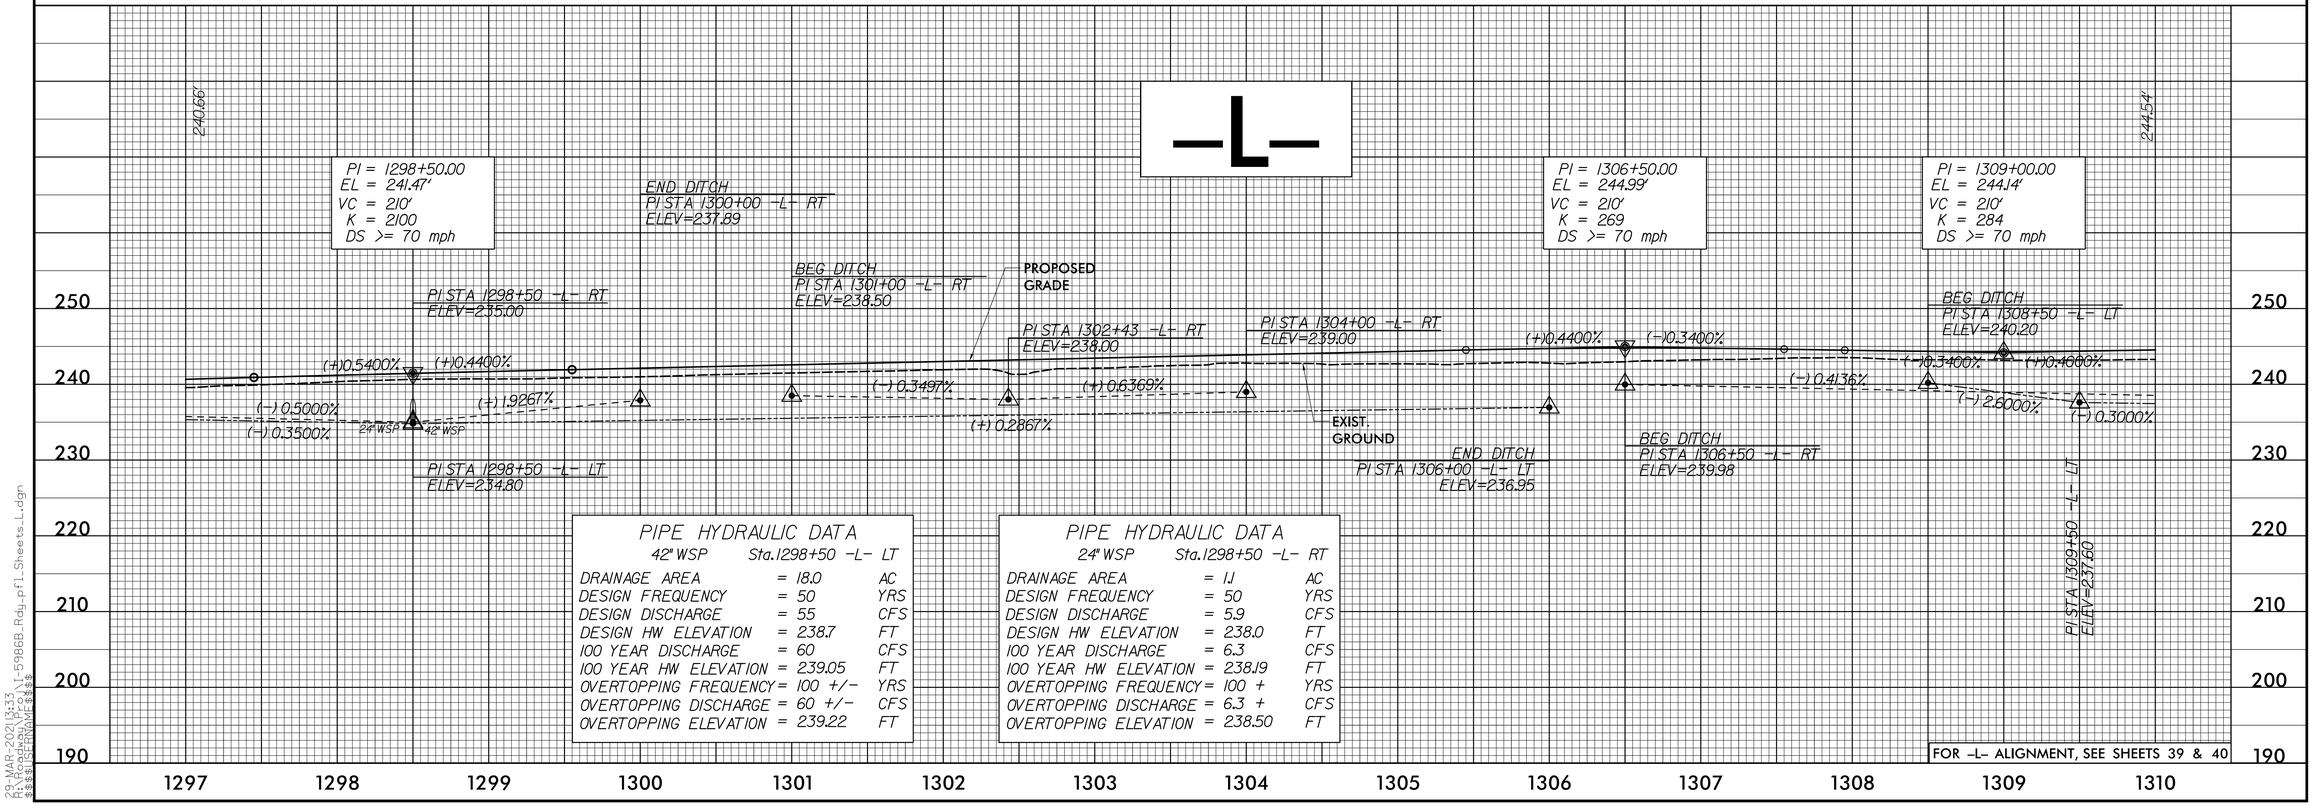

29-MAR-2021 13:33
R:\Roadway\Proj\I-5986B_Rdy_pfl_Sheets_L.dgn
$$$$USERNAME$$$$