| PROJECT REFERENCE NO. | SHEET NO. |
|---|---|
| I-5986B /I-5878 | RW02C-2 |
| Location and Surveys | |

GEL SOLUTIONS

# SURVEY CONTROL SHEET

## W/ EXISTING CENTERLINE ALIGNMENTS PRIOR TO CONSTRUCTION

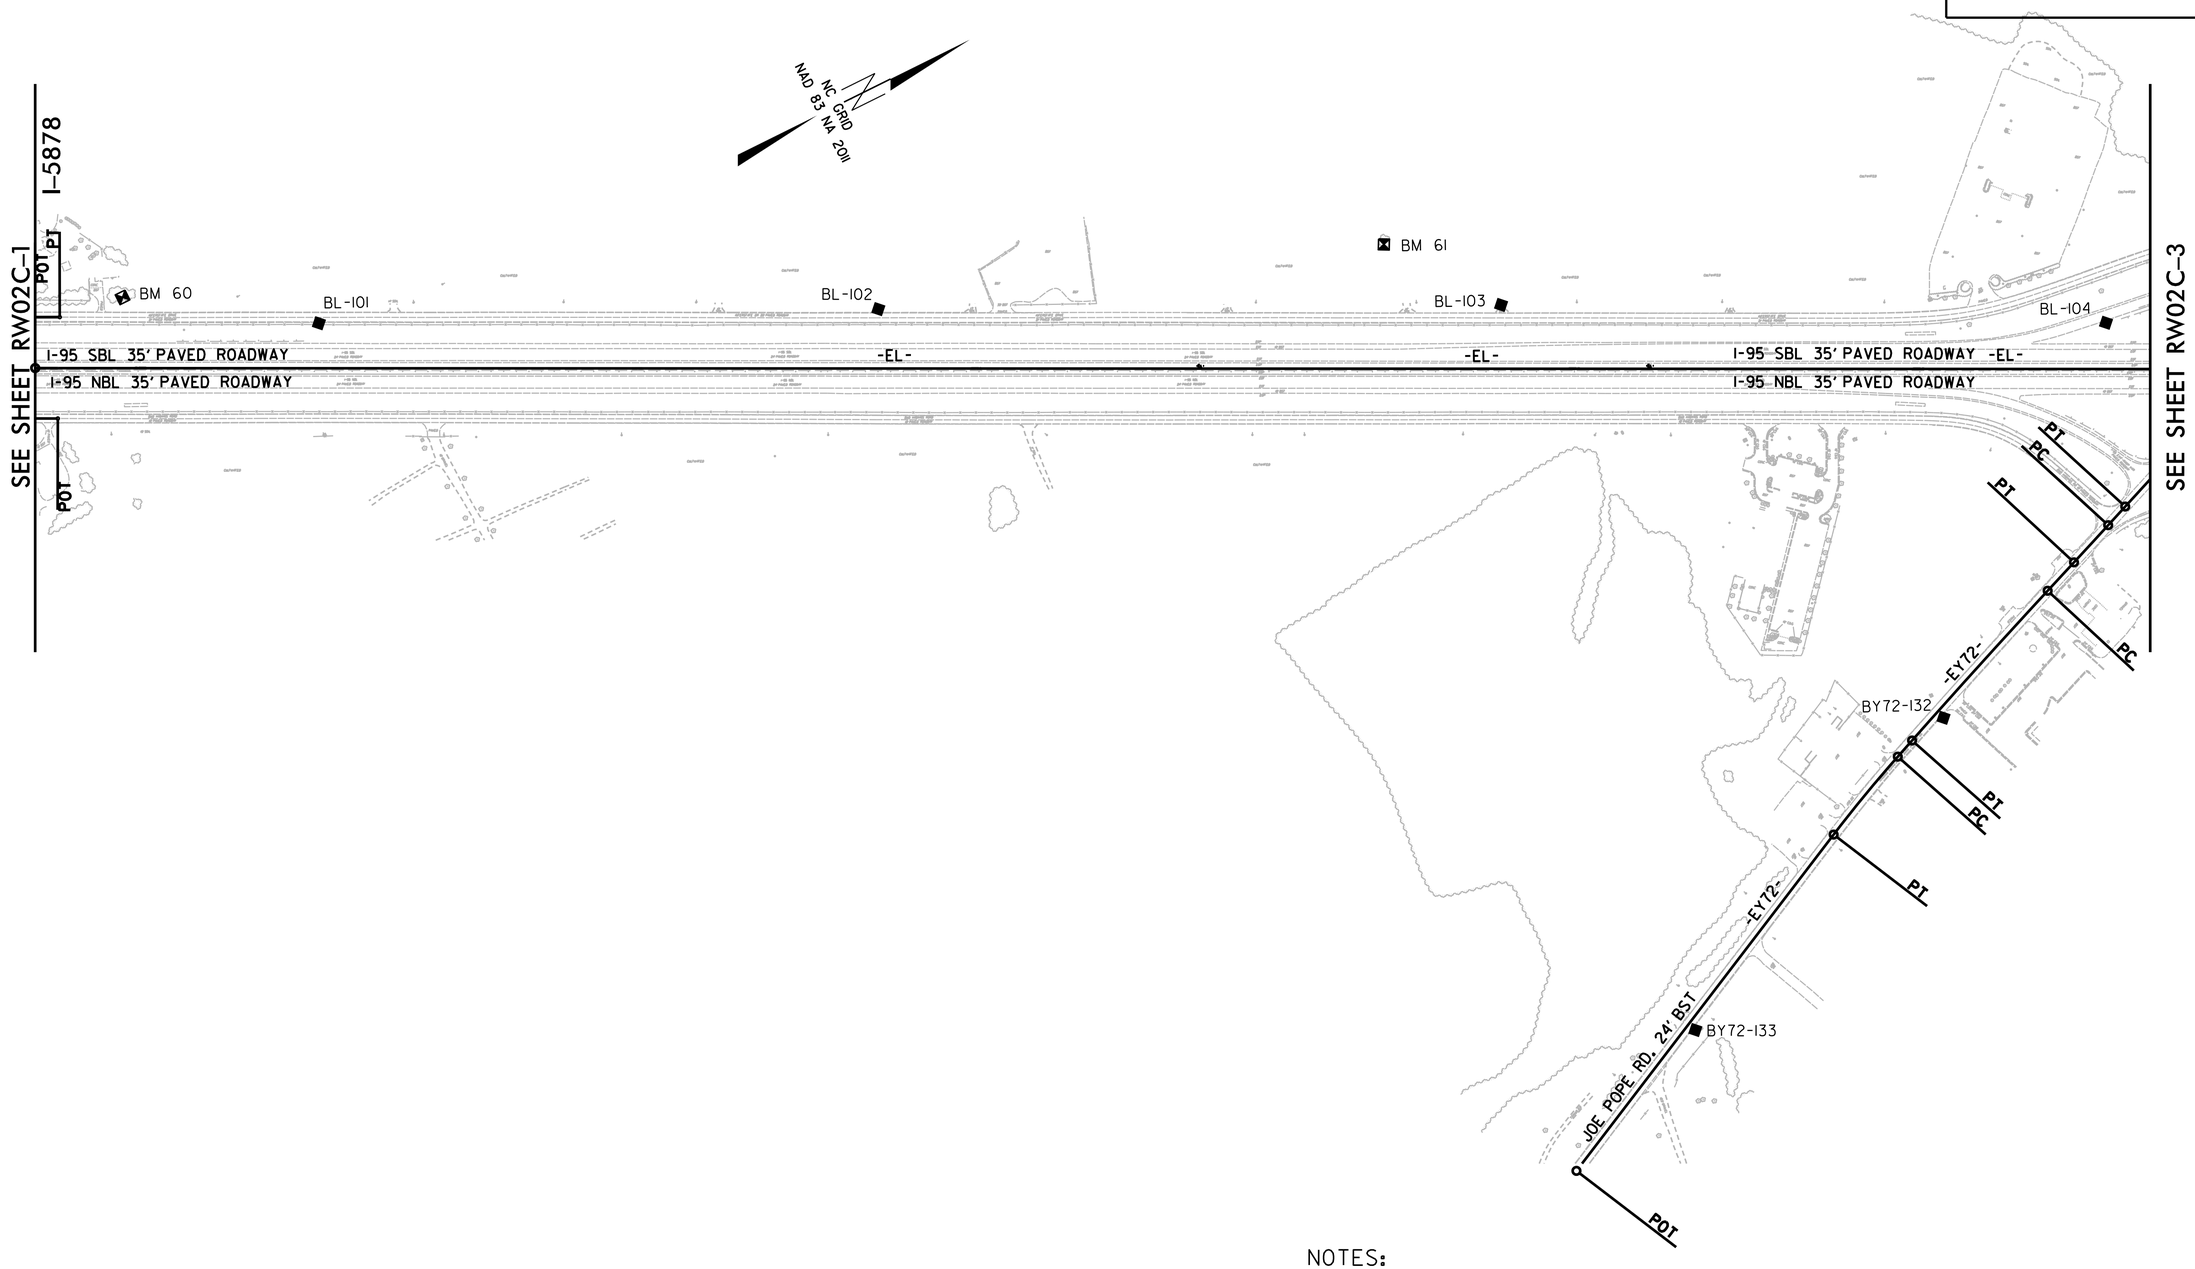


**SEE SHEET RW02C-23 FOR FURTHER ALIGNMENT DETAILS**

NOTES:

1. PROJECT CONTROL WAS ESTABLISHED USING GNSS, THE GLOBAL NAVIGATION SATELLITE SYSTEM.
2. THE SURVEY CONTROL DATA FOR THIS PROJECT HAS BEEN COMPILED FROM VARIOUS SOURCES. IF FURTHER INFORMATION REGARDING PROJECT CONTROL IS NEEDED, PLEASE CONTACT THE LOCATION AND SURVEYS UNIT.


6/2/99
REVISIONS
01-JUL-2019 11:07
C:\GEL Projects\I-5986\control sheets\revised for additional surveys\I5986B_ls_RW02C-2.dgn
User: rcoate