6/2/99

REVISIONS

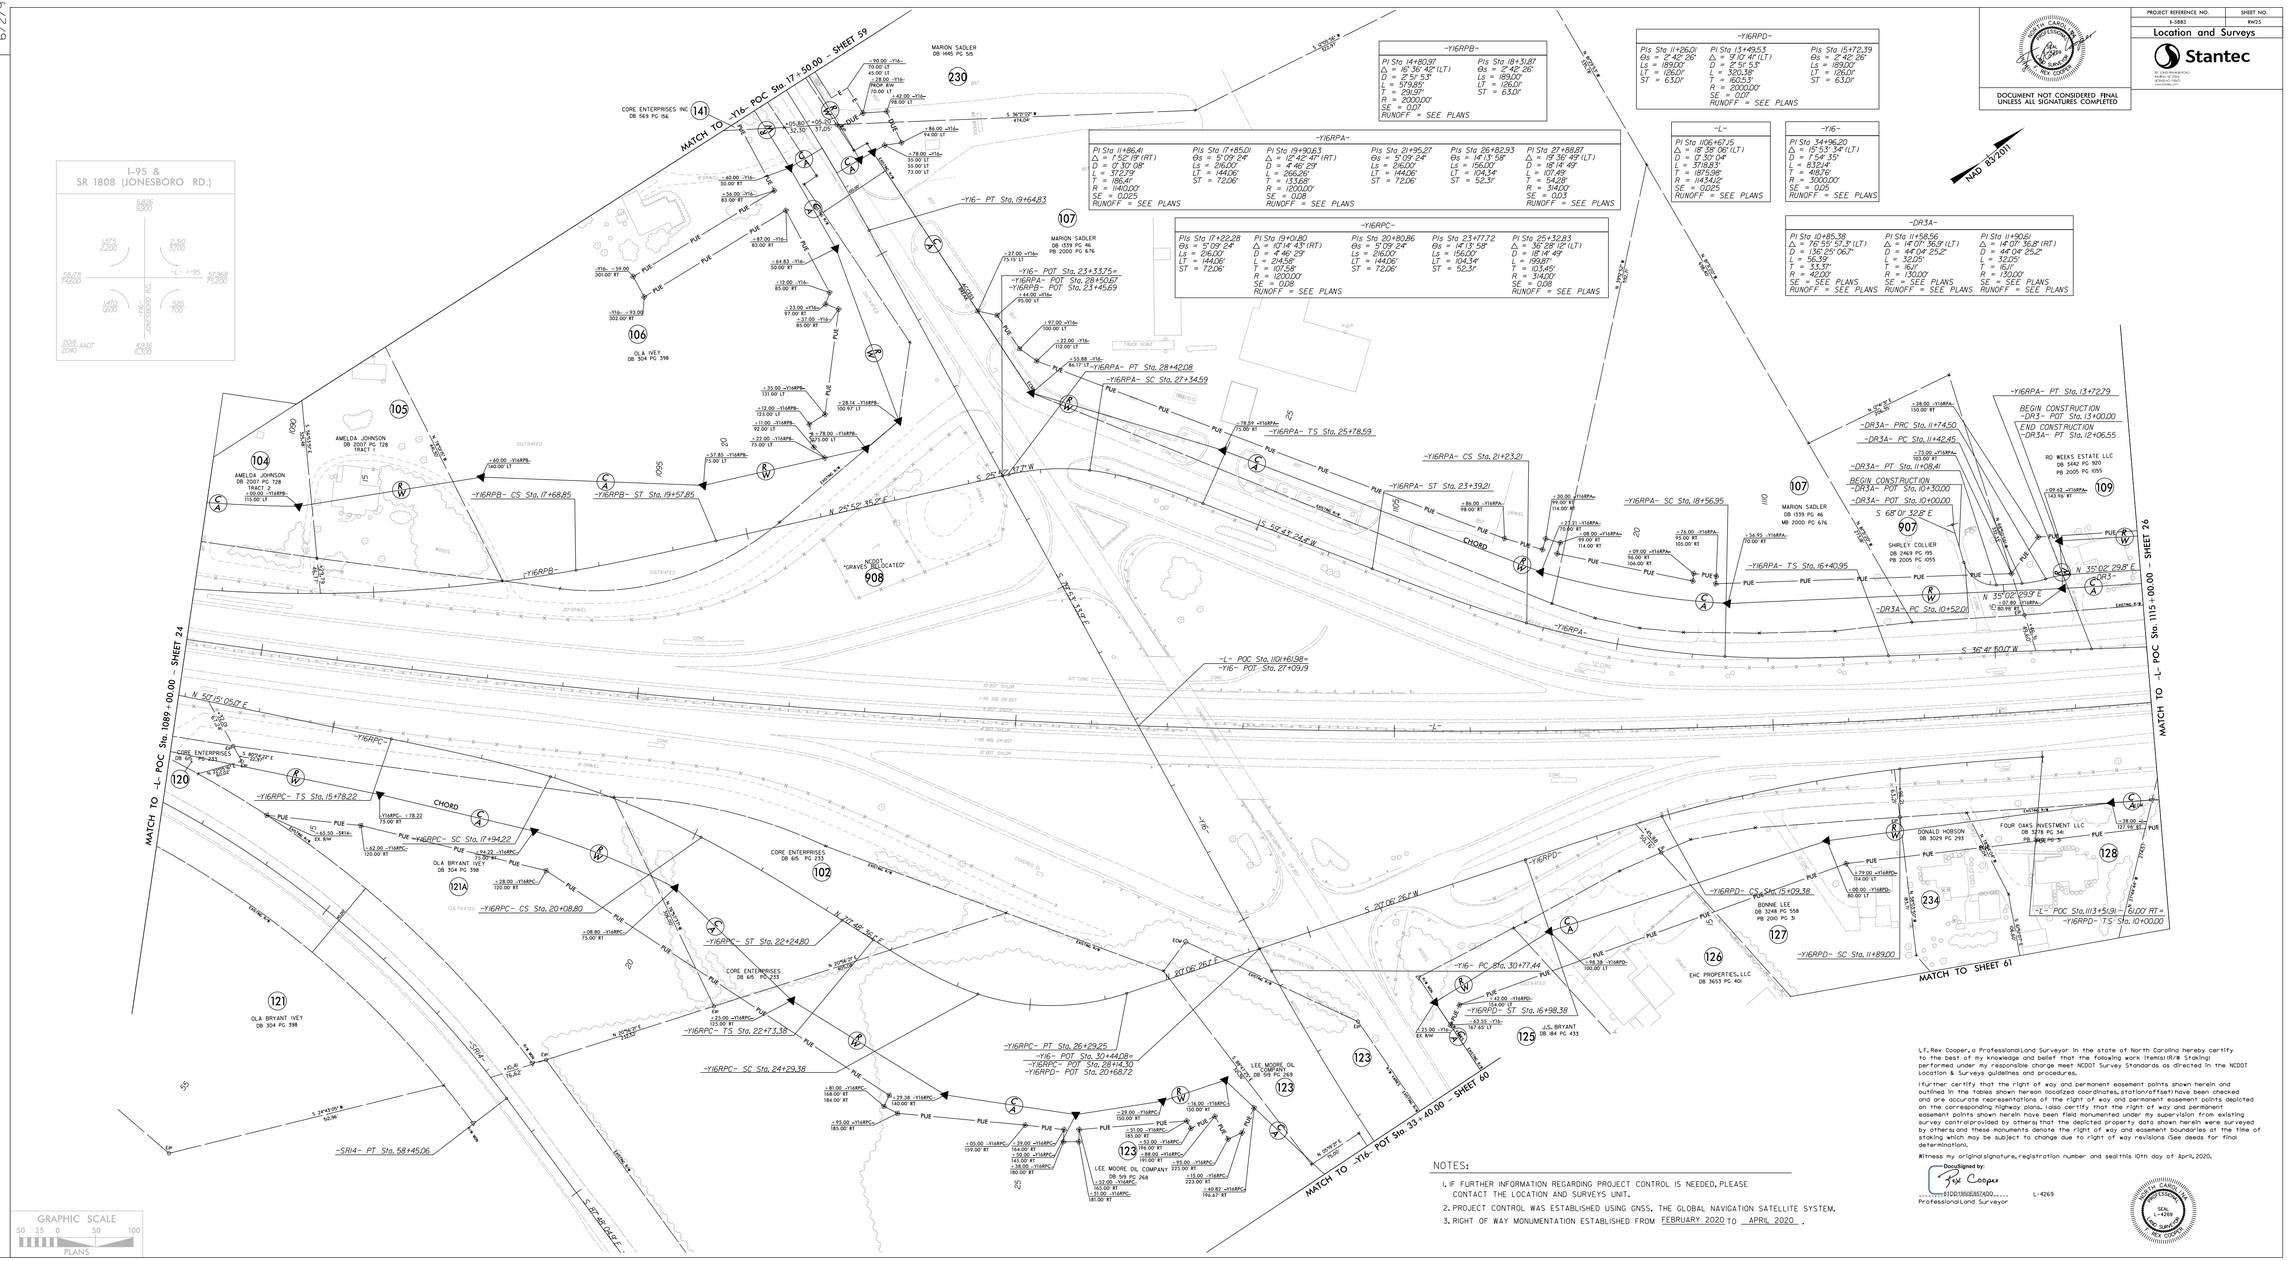

-Y16RPB-		
PI Sta 14+80.97	PI Sta 18+31.87	
Δ = 16° 36' 42" (LT)	Δs = 2° 42' 26"	
D = 2° 54' 53"	Ls = 189.00'	
L = 579.85'	LT = 126.01'	
T = 291.97'	ST = 63.01'	
R = 2000.00'		
SE = 0.07		
RUNOFF = SEE PLANS		

-Y16RPA-				
PI Sta 11+86.41	PI Sta 17+85.01	PI Sta 19+90.63	PI Sta 21+95.27	PI Sta 26+82.93
Δ = 1° 52' 19" (RT)	Δs = 5° 09' 24"	Δ = 12° 42' 47" (RT)	Δs = 5° 09' 24"	Δs = 14° 13' 58"
D = 0° 30' 08"	Ls = 216.00'	D = 4° 46' 29"	Ls = 216.00'	Ls = 156.00'
L = 372.79'	LT = 144.06'	L = 266.26'	LT = 144.06'	LT = 104.34'
T = 186.41'	ST = 72.06'	T = 133.68'	ST = 72.06'	ST = 52.31'
R = 11400.00'		R = 1200.00'		
SE = 0.025		SE = 0.08		
RUNOFF = SEE PLANS		RUNOFF = SEE PLANS		

-Y16RPC-				
PI Sta 17+22.28	PI Sta 19+01.80	PI Sta 20+80.86	PI Sta 23+77.72	PI Sta 25+32.83
Δs = 5° 09' 24"	Δ = 10° 14' 43" (RT)	Δs = 5° 09' 24"	Δs = 14° 13' 58"	Δ = 36° 28' 12" (LT)
Ls = 216.00'	D = 4° 46' 29"	Ls = 216.00'	Ls = 156.00'	D = 18° 14' 49"
LT = 144.06'	L = 214.56'	LT = 144.06'	LT = 104.34'	L = 199.87'
ST = 72.06'	T = 107.58'	ST = 72.06'	ST = 52.31'	T = 103.45'
	R = 1200.00'			R = 314.00'
	SE = 0.08			SE = 0.08
	RUNOFF = SEE PLANS			RUNOFF = SEE PLANS

-Y16RPD-		
PI Sta 11+26.01	PI Sta 13+49.53	PI Sta 15+72.39
Δs = 2° 42' 26"	Δ = 9° 10' 41" (LT)	Δs = 2° 42' 26"
Ls = 189.00'	D = 2° 51' 53"	Ls = 189.00'
LT = 126.01'	L = 320.39'	LT = 126.01'
ST = 63.01'	T = 160.53'	ST = 63.01'
	R = 2000.00'	
	SE = 0.07	
	RUNOFF = SEE PLANS	

-L-
PI Sta 1106+67.15
Δ = 18° 59' 06" (LT)
D = 0° 30' 04"
L = 1718.83'
T = 1875.98'
R = 11434.12'
SE = 0.025
RUNOFF = SEE PLANS

-Y16-
PI Sta 34+96.20
Δ = 15° 53' 34" (LT)
D = 1° 54' 35"
L = 832.14'
T = 418.76'
R = 3000.00'
SE = 0.05
RUNOFF = SEE PLANS

-DR3A-		
PI Sta 10+85.38	PI Sta 11+58.56	PI Sta 11+90.61
Δ = 76° 55' 57.3" (LT)	Δ = 14° 07' 36.9" (LT)	Δ = 14° 07' 36.8" (RT)
D = 136° 25' 06.7"	D = 44° 04' 25.2"	D = 44° 04' 25.2"
L = 56.39'	L = 32.05'	L = 32.05'
T = 33.57'	T = 16.11'	T = 16.11'
R = 42.00'	R = 130.00'	R = 130.00'
SE = SEE PLANS	SE = SEE PLANS	SE = SEE PLANS
RUNOFF = SEE PLANS	RUNOFF = SEE PLANS	RUNOFF = SEE PLANS

DOCUMENT NOT CONSIDERED FINAL UNLESS ALL SIGNATURES COMPLETED

PROJECT REFERENCE NO.	SHEET NO.
I-5883	RW23

Location and Surveys

Stantec

I, F. Rex Cooper, a Professional Land Surveyor in the state of North Carolina hereby certify to the best of my knowledge and belief that the following work (Items I (R/W Staking) performed under my responsible charge meet NCDOT Survey Standards as directed in the NCDOT Location & Surveys guidelines and procedures.

I further certify that the right of way and permanent easement points shown herein and outlined in the tables shown hereon (localized coordinates, station/offset) have been checked and are accurate representations of the right of way and permanent easement points depicted on the corresponding highway plans. I also certify that the right of way and permanent easement points shown herein have been field monumented under my supervision from existing survey control provided by others; that the depicted property data shown herein were surveyed by others; and these monuments denote the right of way and easement boundaries at the time of staking which may be subject to change due to right of way revisions (See deeds for final determination).

Witness my original signature, registration number and seal this 10th day of April, 2020.

DocuSigned by:
F. Rex Cooper
F10D018506B7400...

Professional Land Surveyor L-4269

NORTH CAROLINA PROFESSIONAL SEAL L-4269 LAND SURVEYOR

NOTES:

1. IF FURTHER INFORMATION REGARDING PROJECT CONTROL IS NEEDED, PLEASE CONTACT THE LOCATION AND SURVEYS UNIT.
2. PROJECT CONTROL WAS ESTABLISHED USING GNSS, THE GLOBAL NAVIGATION SATELLITE SYSTEM.
3. RIGHT OF WAY MONUMENTATION ESTABLISHED FROM FEBRUARY 2020 TO APRIL 2020 .