DocuSign Envelope ID: 80D7395F-902A-4C37-84E4-A40DA5093863

PROJECT REFERENCE NO.	SHEET NO.
I-5878	TMP-13A

Document id: 53079EF5B9448...
George Karagiannis SEAL
NORTH CAROLINA PROFESSIONAL ENGINEER GEORGE M. KARAGIANNIS 042065
4/8/2021

DOCUMENT NOT CONSIDERED FINAL UNLESS ALL SIGNATURES COMPLETED

Michael Baker INTERNATIONAL

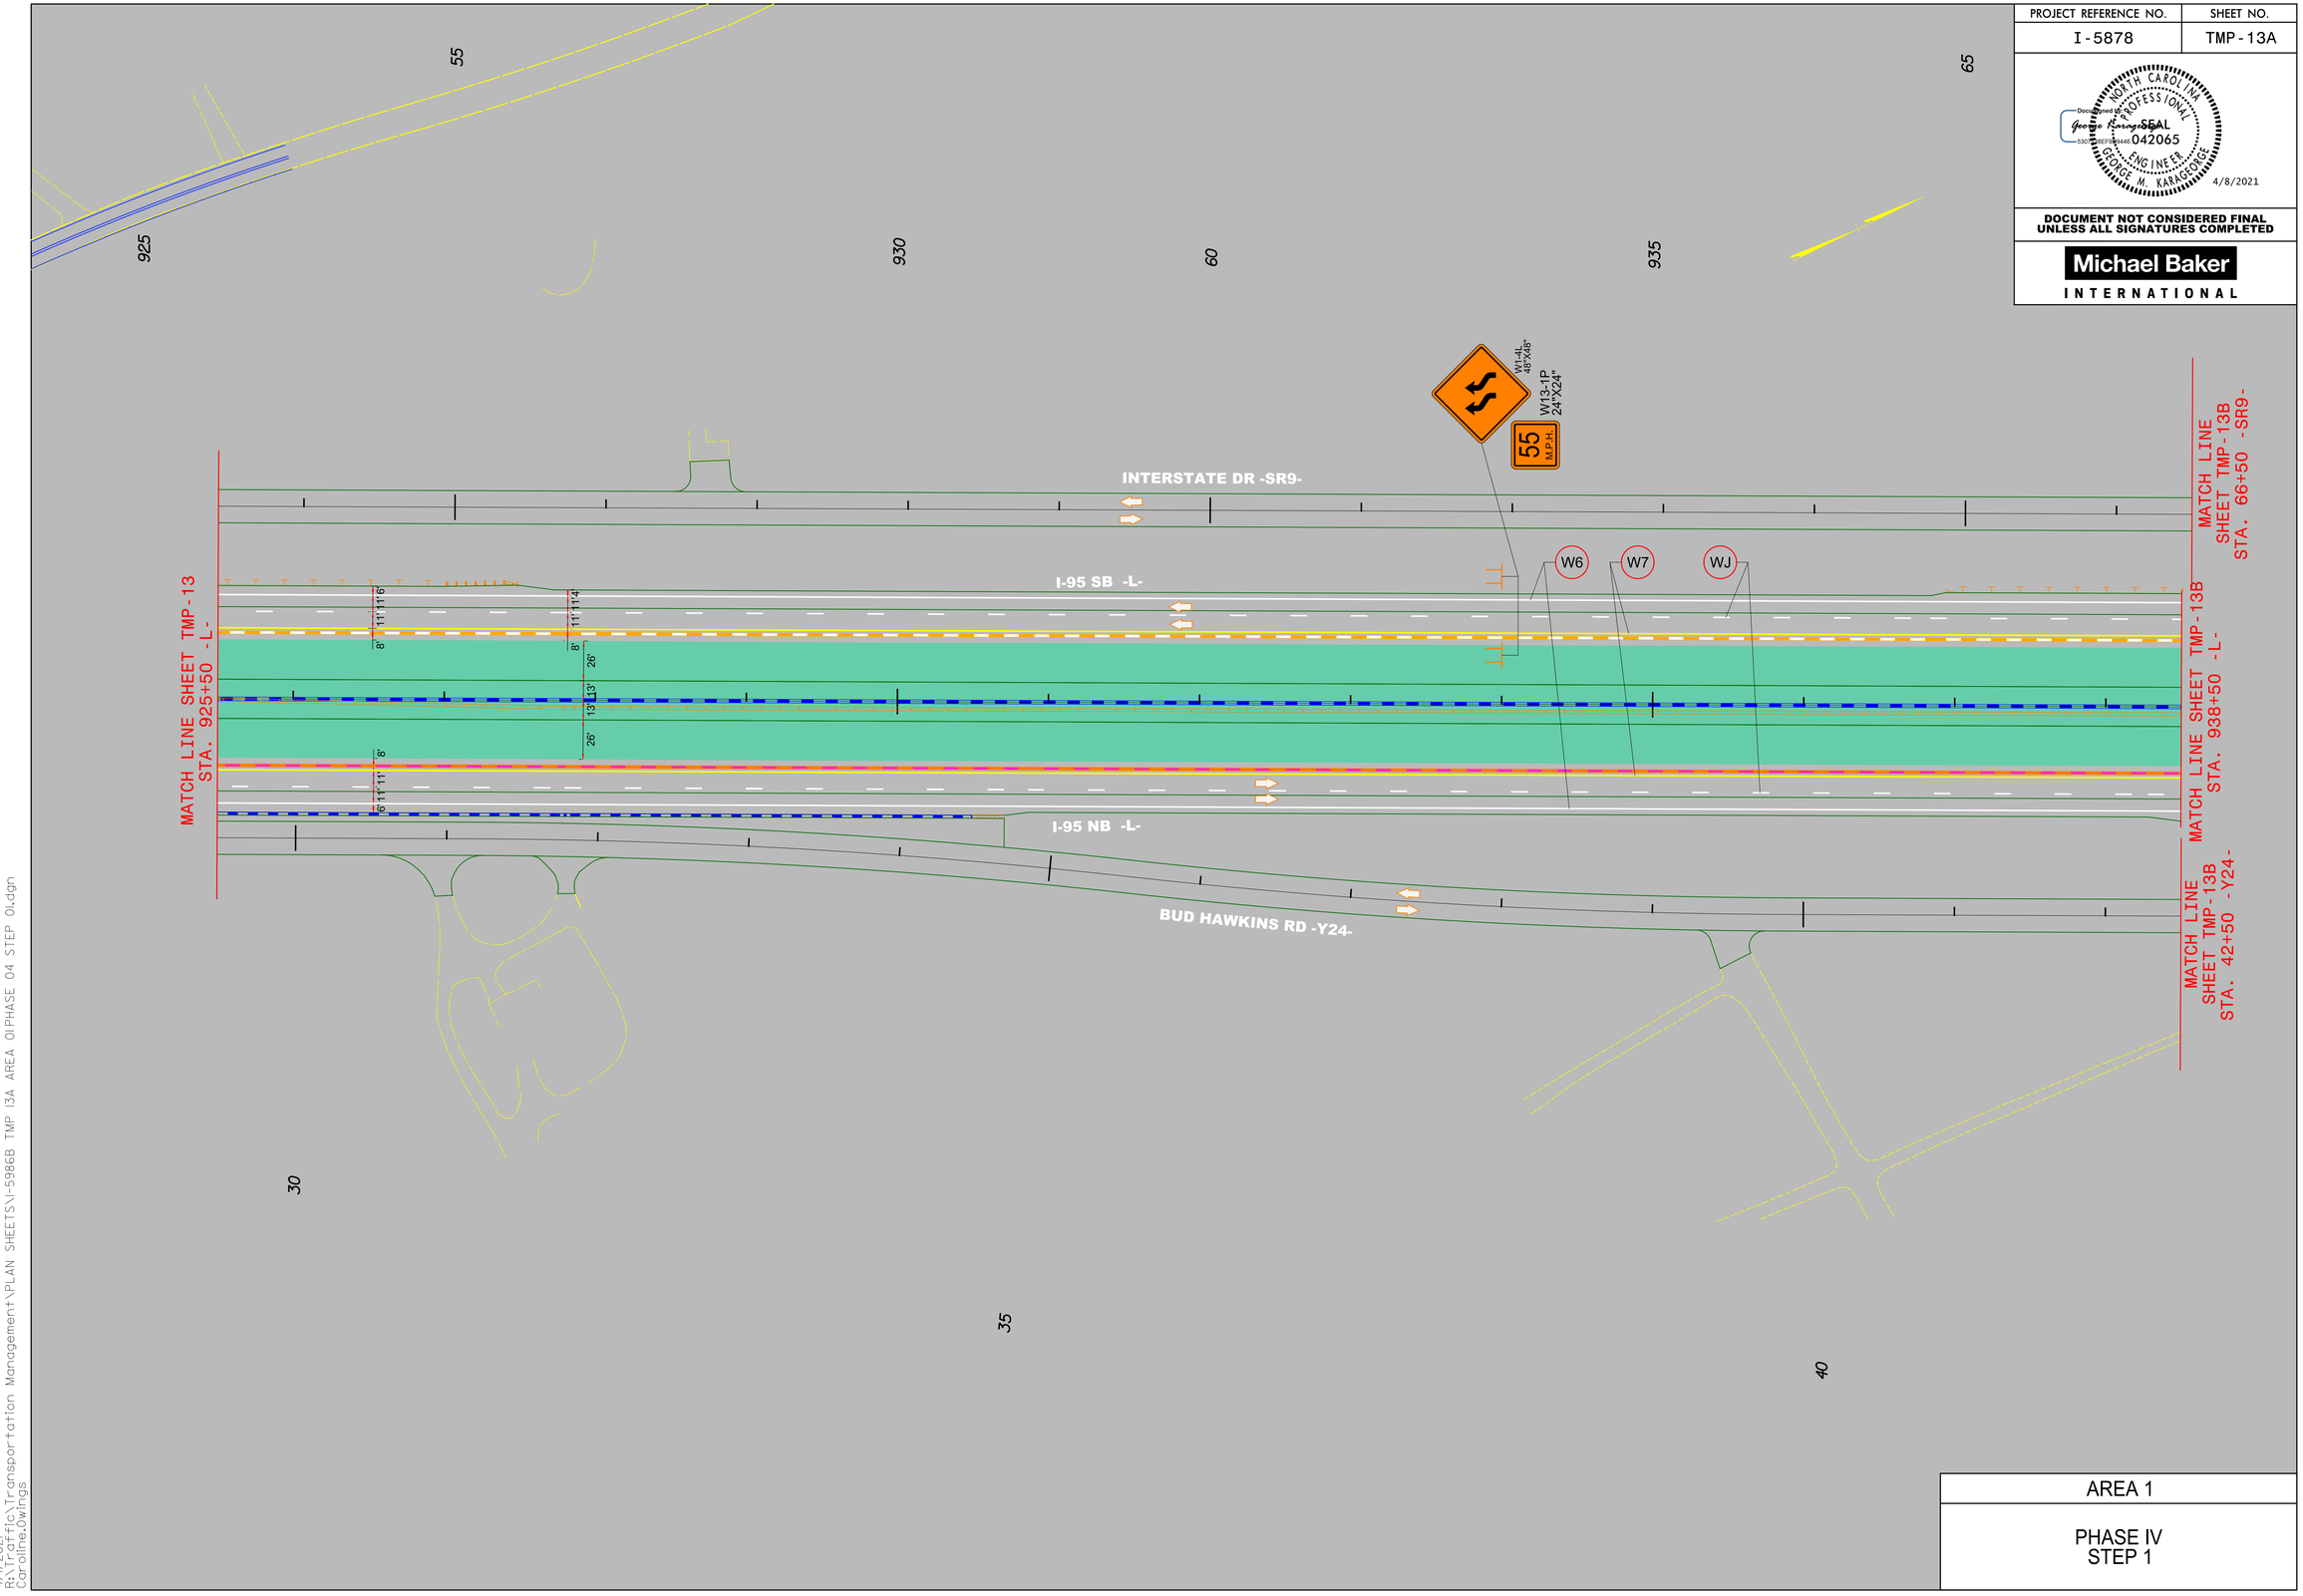

AREA 1

PHASE IV
STEP 1

4/1/2021
R:\Traffic\Transportation Management\PLAN SHEETS\I-5986B TMP 13A AREA 01PHASE 04 STEP 01.dgn
Caroline.Owings