DocuSign Envelope ID: 80D7395F-902A-4C37-84E4-A40DA5093863

PROJECT REFERENCE NO.	SHEET NO.
I-5878	TMP-16

NORTH CAROLINA PROFESSIONAL SEAL 042065 ENGINEER GEORGE M. KARAGEORGE

4/8/2021

DOCUMENT NOT CONSIDERED FINAL UNLESS ALL SIGNATURES COMPLETED

Michael Baker INTERNATIONAL

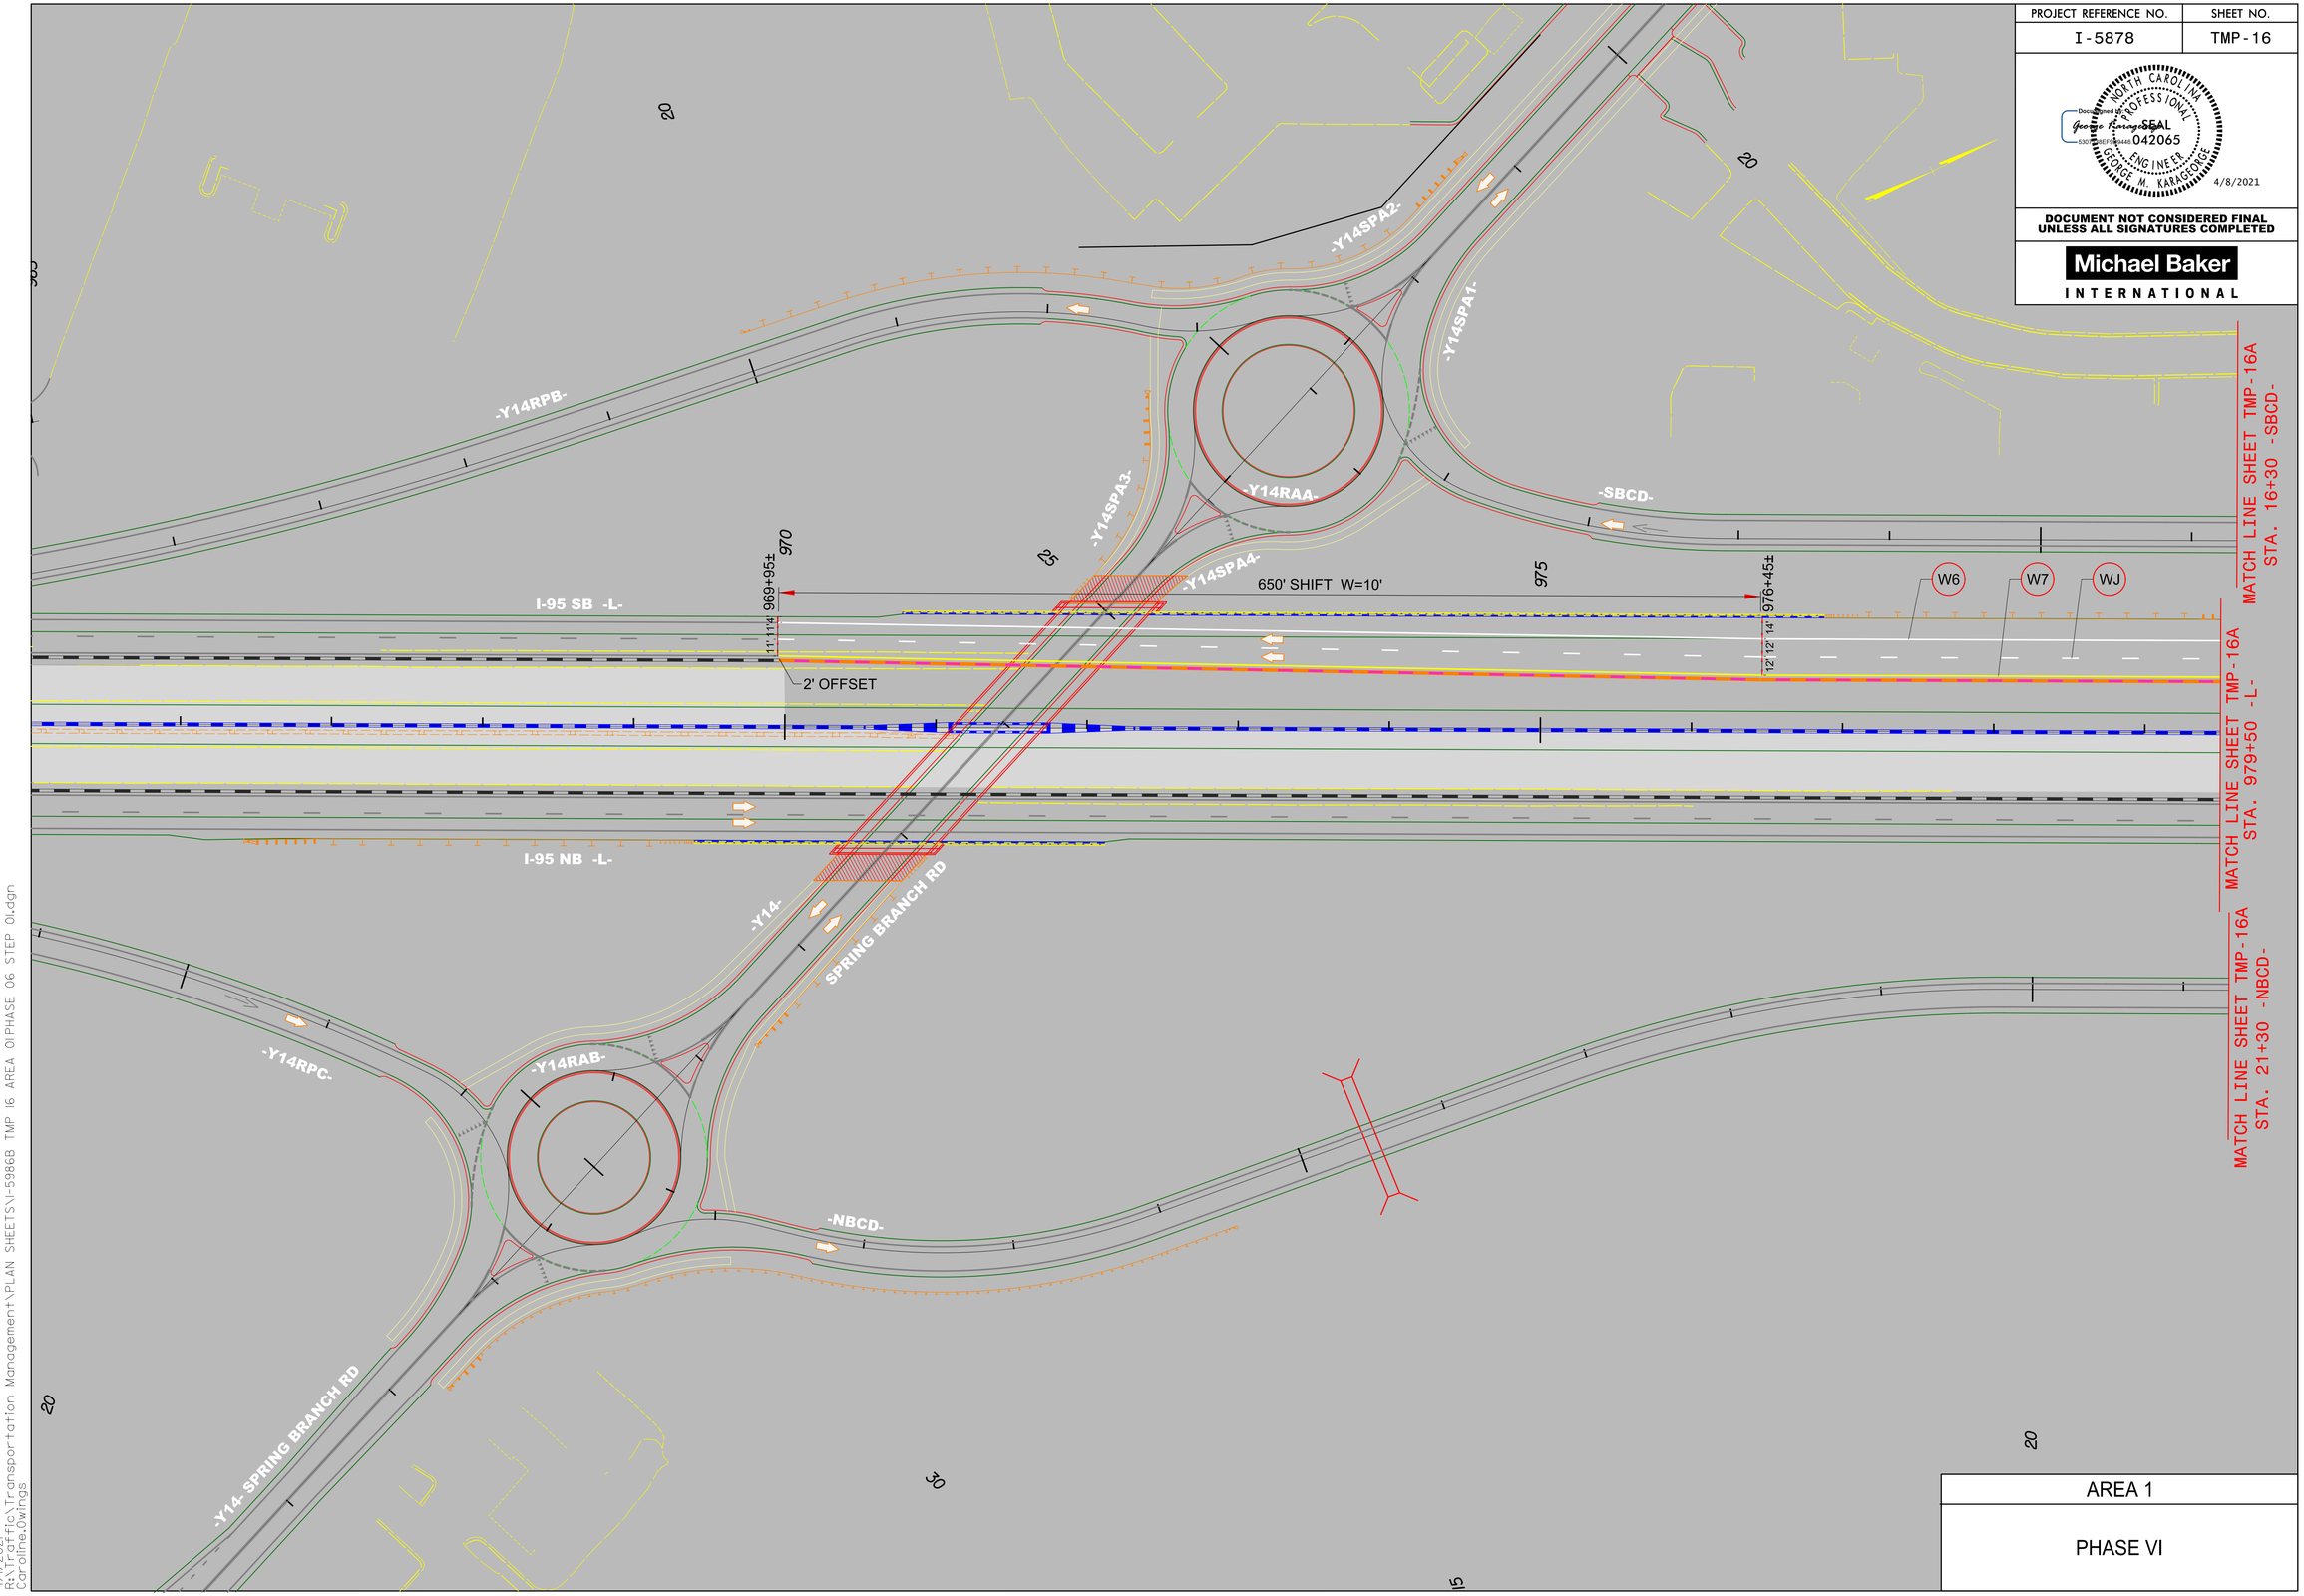

AREA 1

PHASE VI

4/1/2021
R:\Traffic\Transportation Management\PLAN SHEETS\I-5986B TMP 16 AREA 01PHASE 06 STEP 01.dgn
Caroline.Owings