DocuSign Envelope ID: C2F481CC-7DA8-4E0C-9DF4-1412250AF70A

PROJECT REFERENCE NO.	SHEET NO.
I-5986B	TMP-33E

NORTH CAROLINA PROFESSIONAL SEAL 042065 ENGINEER GEORGE M. KARAGEORGE
4/8/2021

DOCUMENT NOT CONSIDERED FINAL UNLESS ALL SIGNATURES COMPLETED

Michael Baker INTERNATIONAL

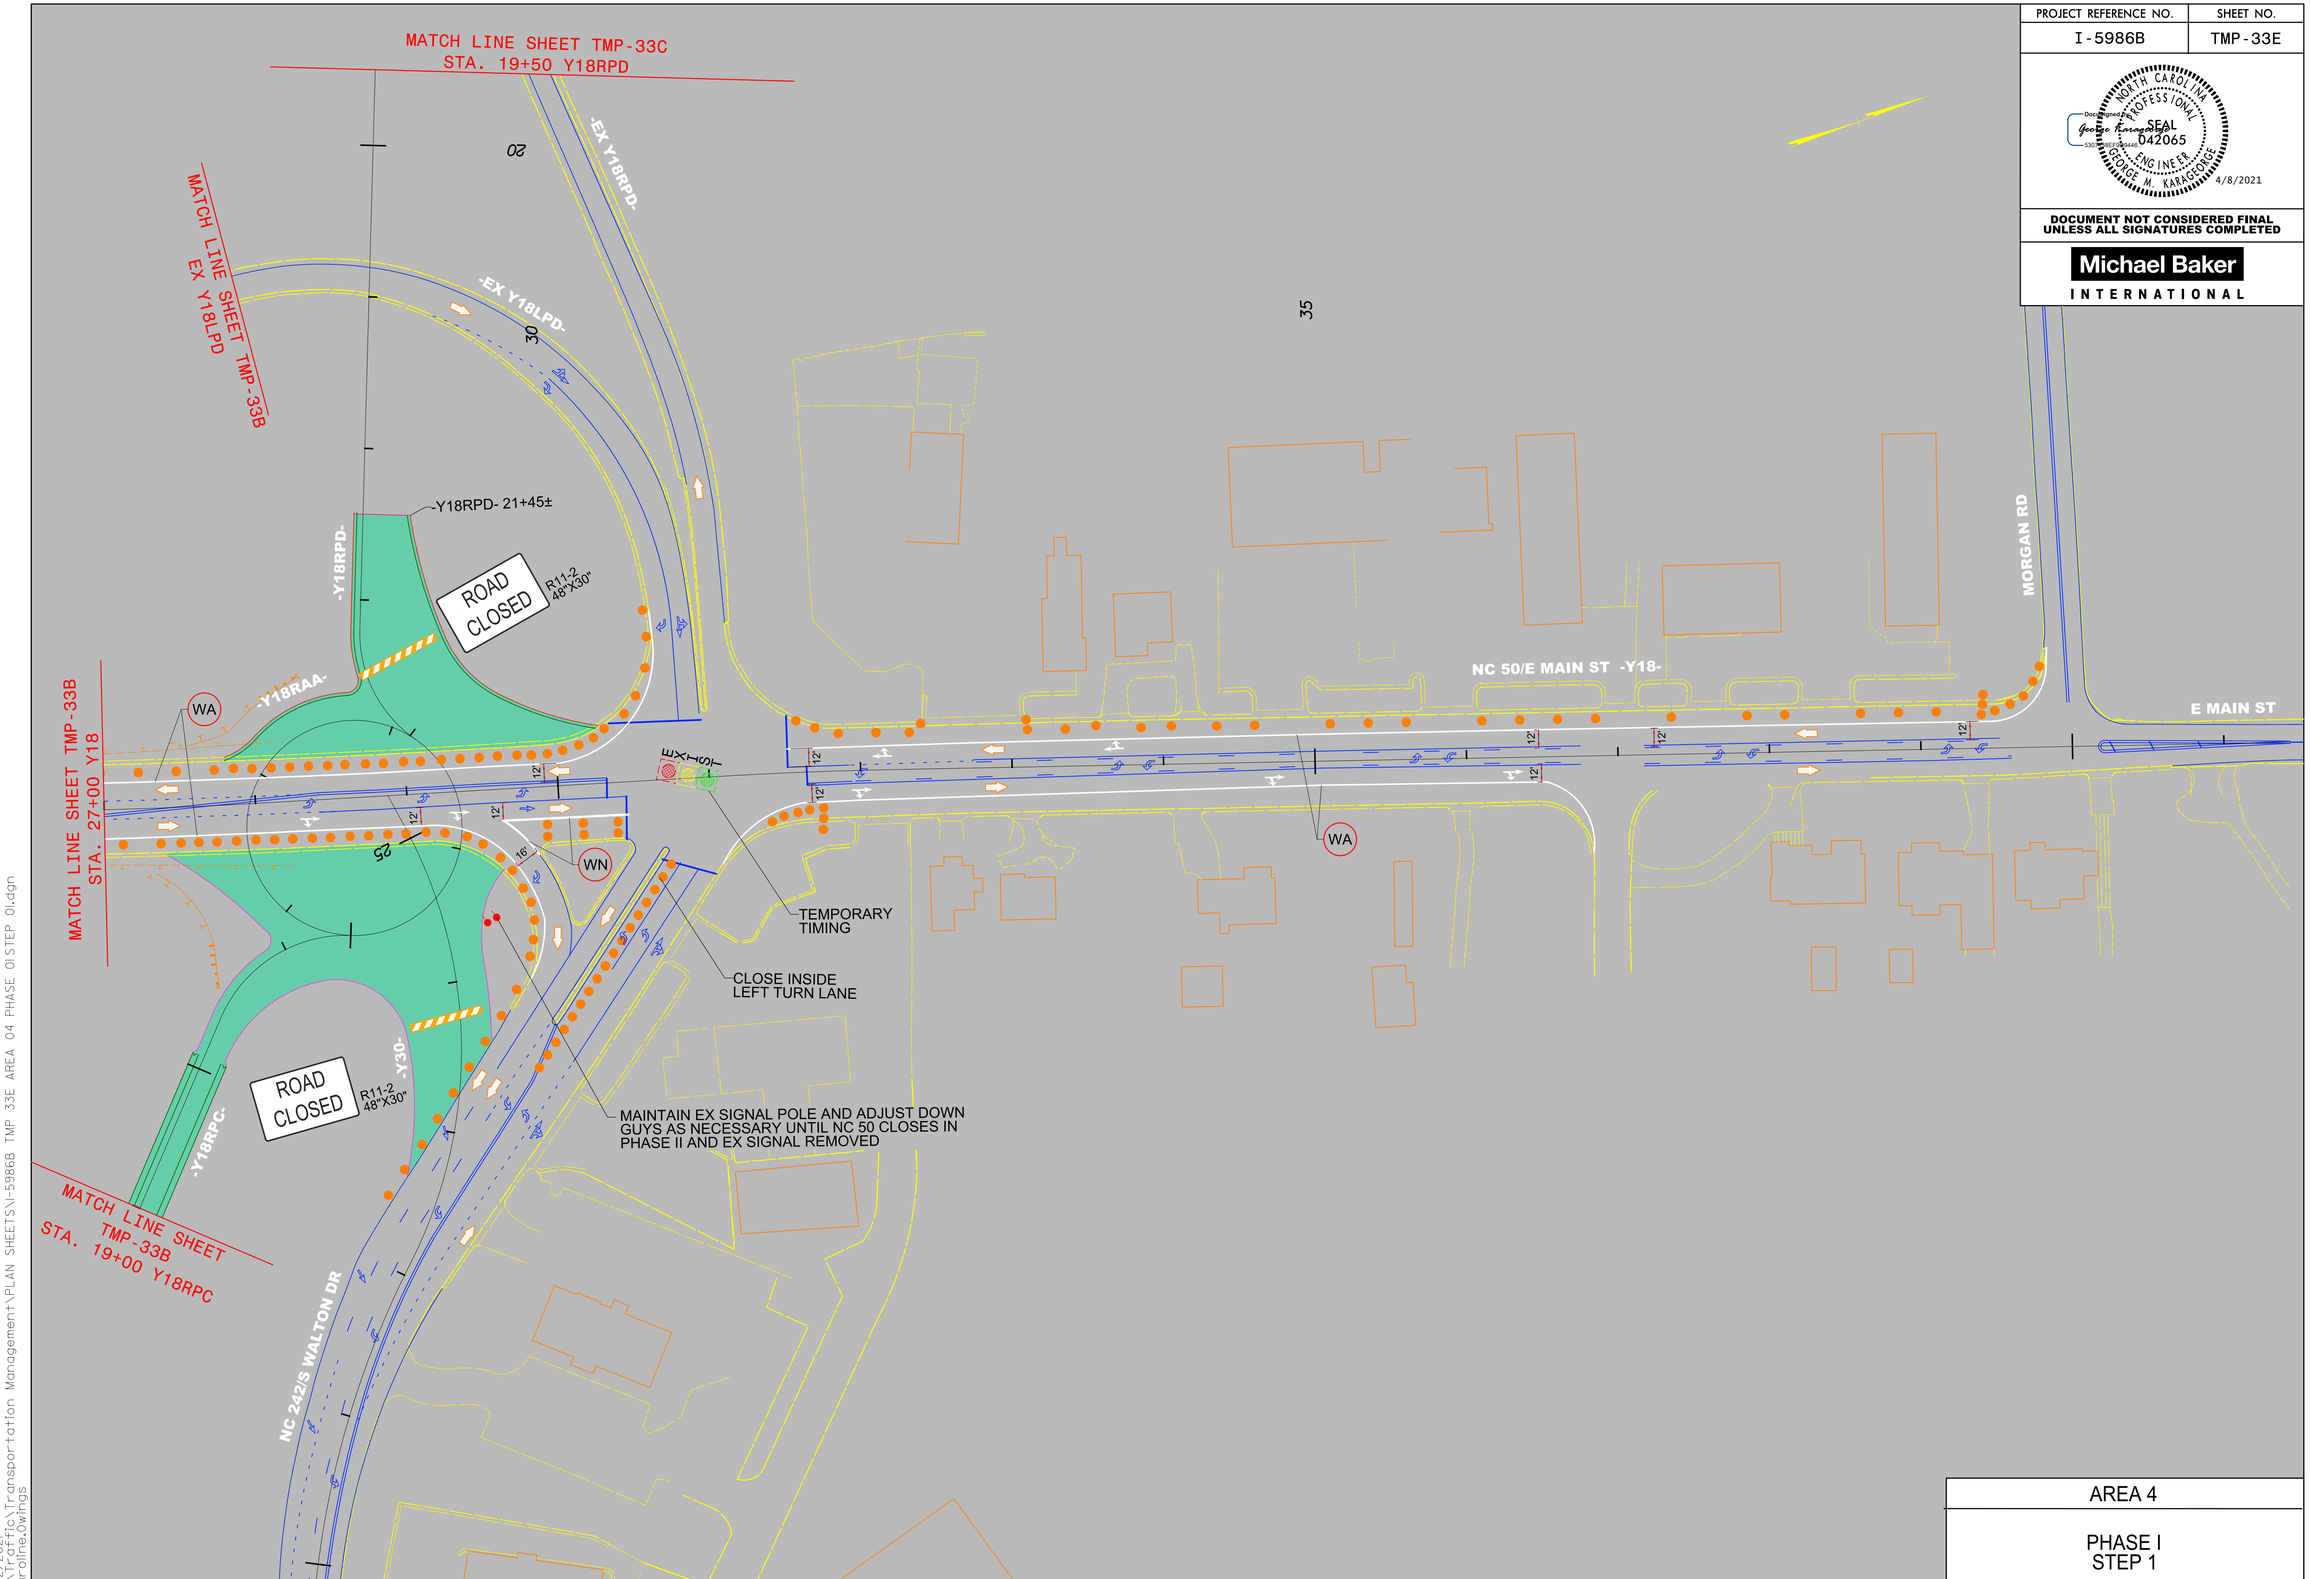

AREA 4

PHASE I
STEP 1

4/2/2021
R:\Traffic\Transportation Management\PLAN SHEETS\I-5986B TMP 33E AREA 04 PHASE 01STEP 01.dgn
Caroline.Owings