DocuSign Envelope ID: 4EB4BD54-E352-4825-8CD4-29175CBE4A4E

PROJECT REFERENCE NO.	SHEET NO.
I-5986B	TMP-42A

NORTH CAROLINA PROFESSIONAL ENGINEER SEAL 042065 GEORGE M. KARAGEORGIS
DocuSigned by: George Karageorgis
4/8/2021

DOCUMENT NOT CONSIDERED FINAL UNLESS ALL SIGNATURES COMPLETED

Michael Baker INTERNATIONAL

TEMPORARY SHORING LEGEND

5-1	5-2	5-3
QUANTITY = 1826.51 SQFT	QUANTITY = 208.18 SQFT	QUANTITY = 207.60 SQFT
TEMPORARY SHORING FROM -L- STA. 1390+45, 22.5' LT TO -L- STA. 1391+65, 22.5' LT	TEMPORARY SHORING FROM -L- STA. 1390+21, 28.0' LT TO -L- STA. 1390+50, 28.0' LT	TEMPORARY SHORING FROM -L- STA. 1391+55, 28.0' LT TO -L- STA. 1391+84, 28.0' LT
LENGTH = 120.13 FT AVERAGE HEIGHT = 18.87 FT MAXIMUM HEIGHT = 26.20 FT	LENGTH = 28.84 FT AVERAGE HEIGHT = 8.02 FT MAXIMUM HEIGHT = 9.63 FT	LENGTH = 28.84 FT AVERAGE HEIGHT = 8.00 FT MAXIMUM HEIGHT = 9.59 FT
(SEE SHEET TMP-2G9 FOR TEMPORARY SHORING NOTES)	(SEE SHEET TMP-2G9 FOR TEMPORARY SHORING NOTES)	(SEE SHEET TMP-2G9 FOR TEMPORARY SHORING NOTES)

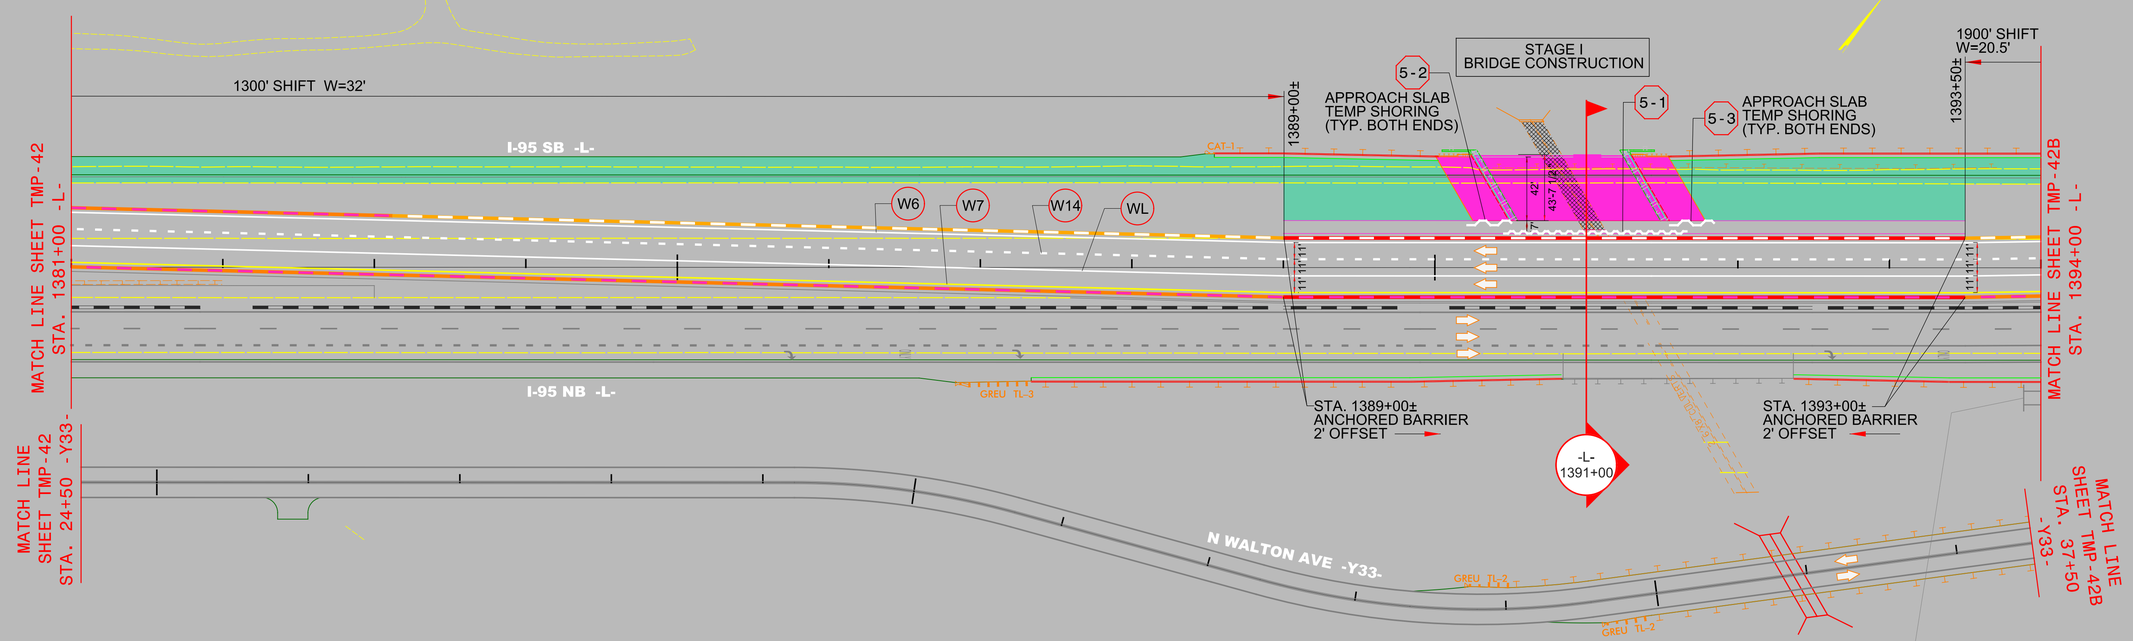

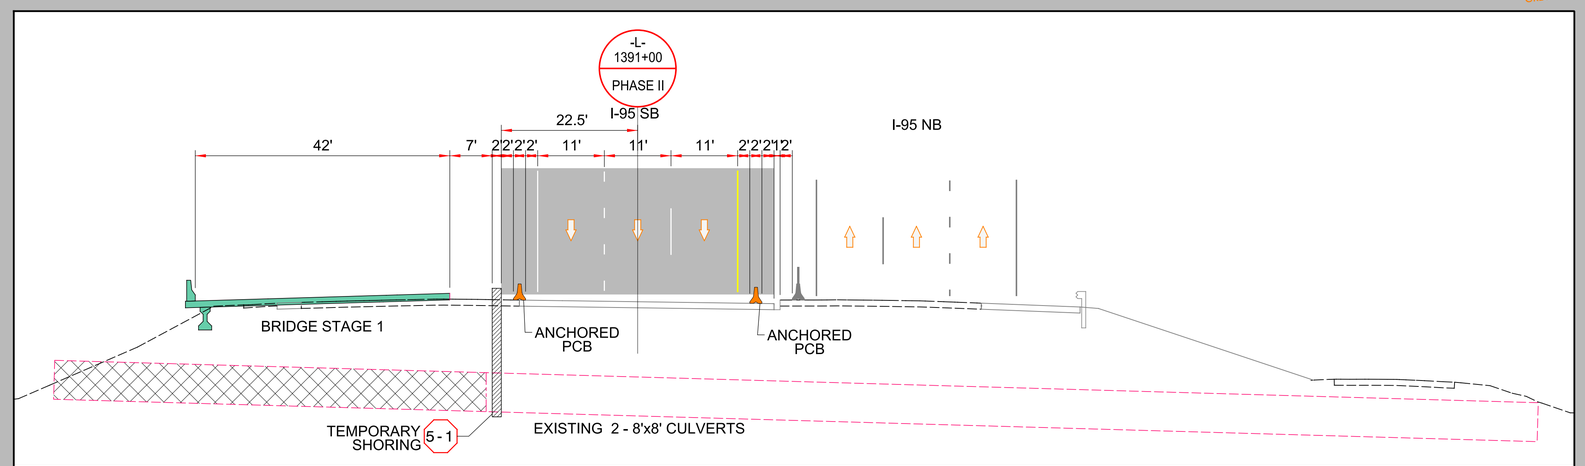

35

AREA 5

PHASE II

4/2/2021
R:\Traffic\Transportation Management\PLAN SHEETS\I-5986B TMP 42A AREA 05 PHASE 02 STEP 01.dgn
Caroline.Owings