PROJECT REFERENCE NO.	SHEET NO.
I-5878	EC-69C/CONST.2B-17
R/W SHEET NO.	
ROADWAY DESIGN ENGINEER	HYDRAULICS ENGINEER
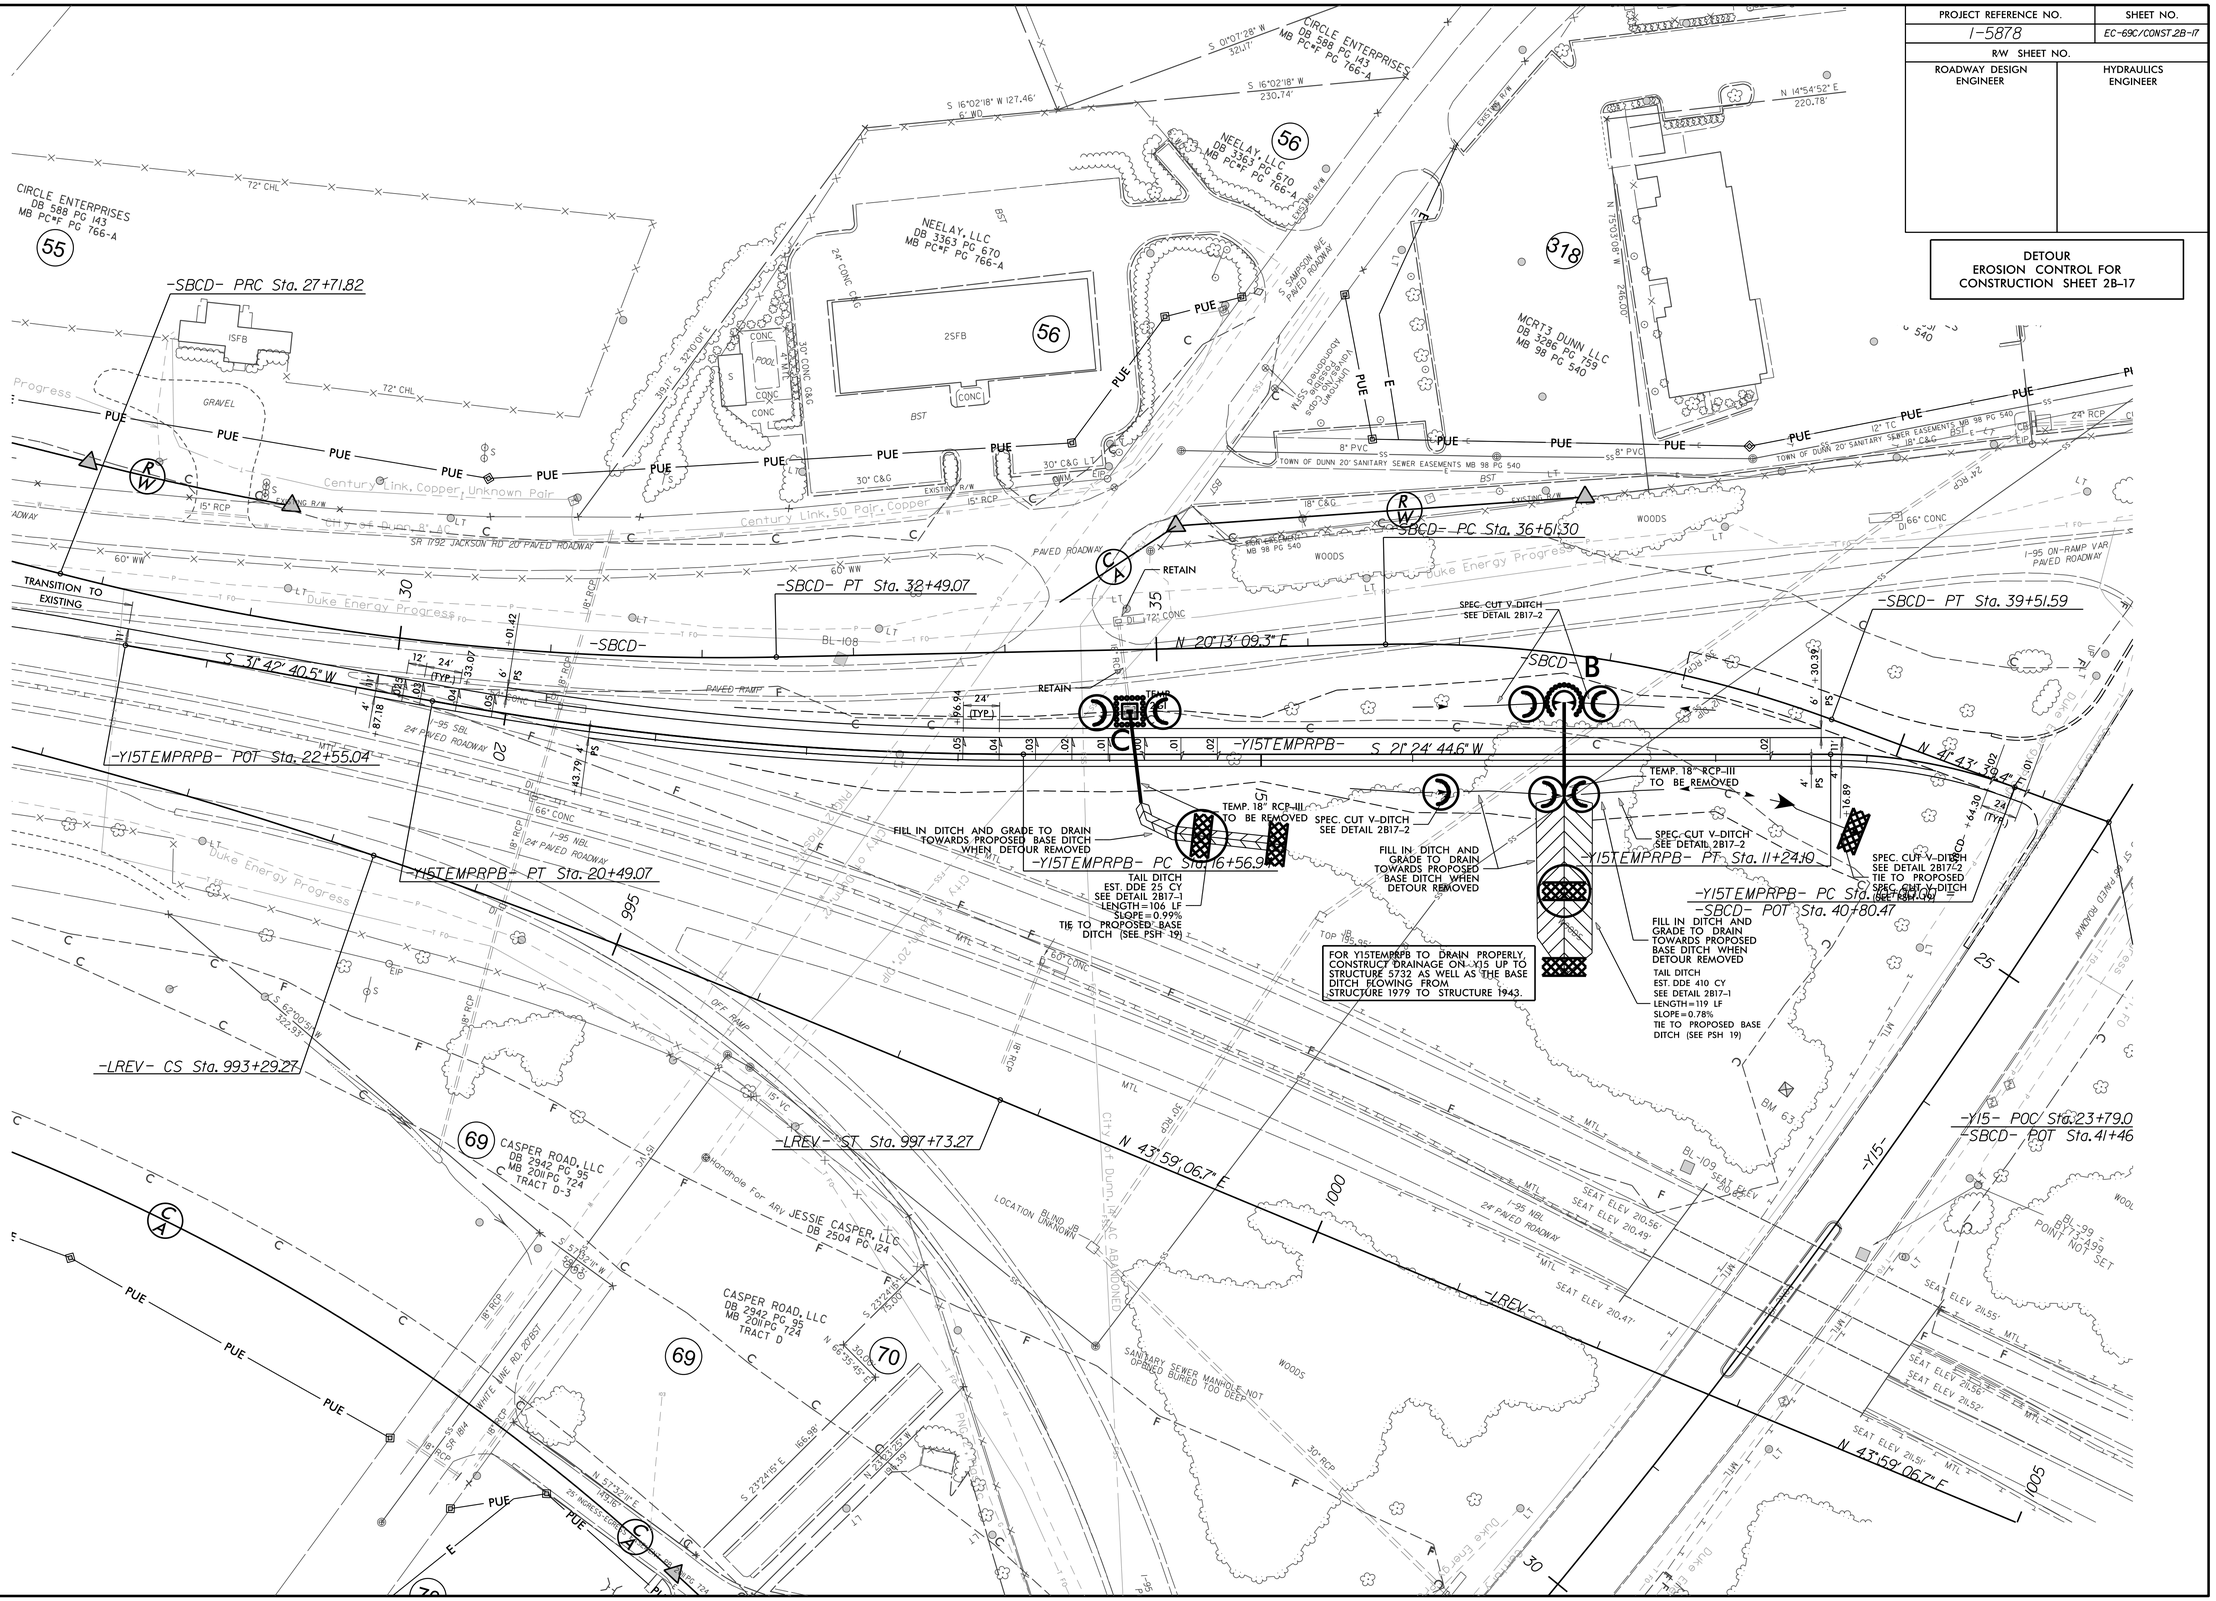
DETOUR EROSION CONTROL FOR CONSTRUCTION SHEET 2B-17