REVISIONS

TEMPORARY DRAINAGE DETAIL FOR PHASED CONSTRUCTION

PROJECT REFERENCE NO.	SHEET NO.
I-5878	EC-496/DM57.2D-7
R/W SHEET NO.	
ROADWAY DESIGN ENGINEER	HYDRAULICS ENGINEER
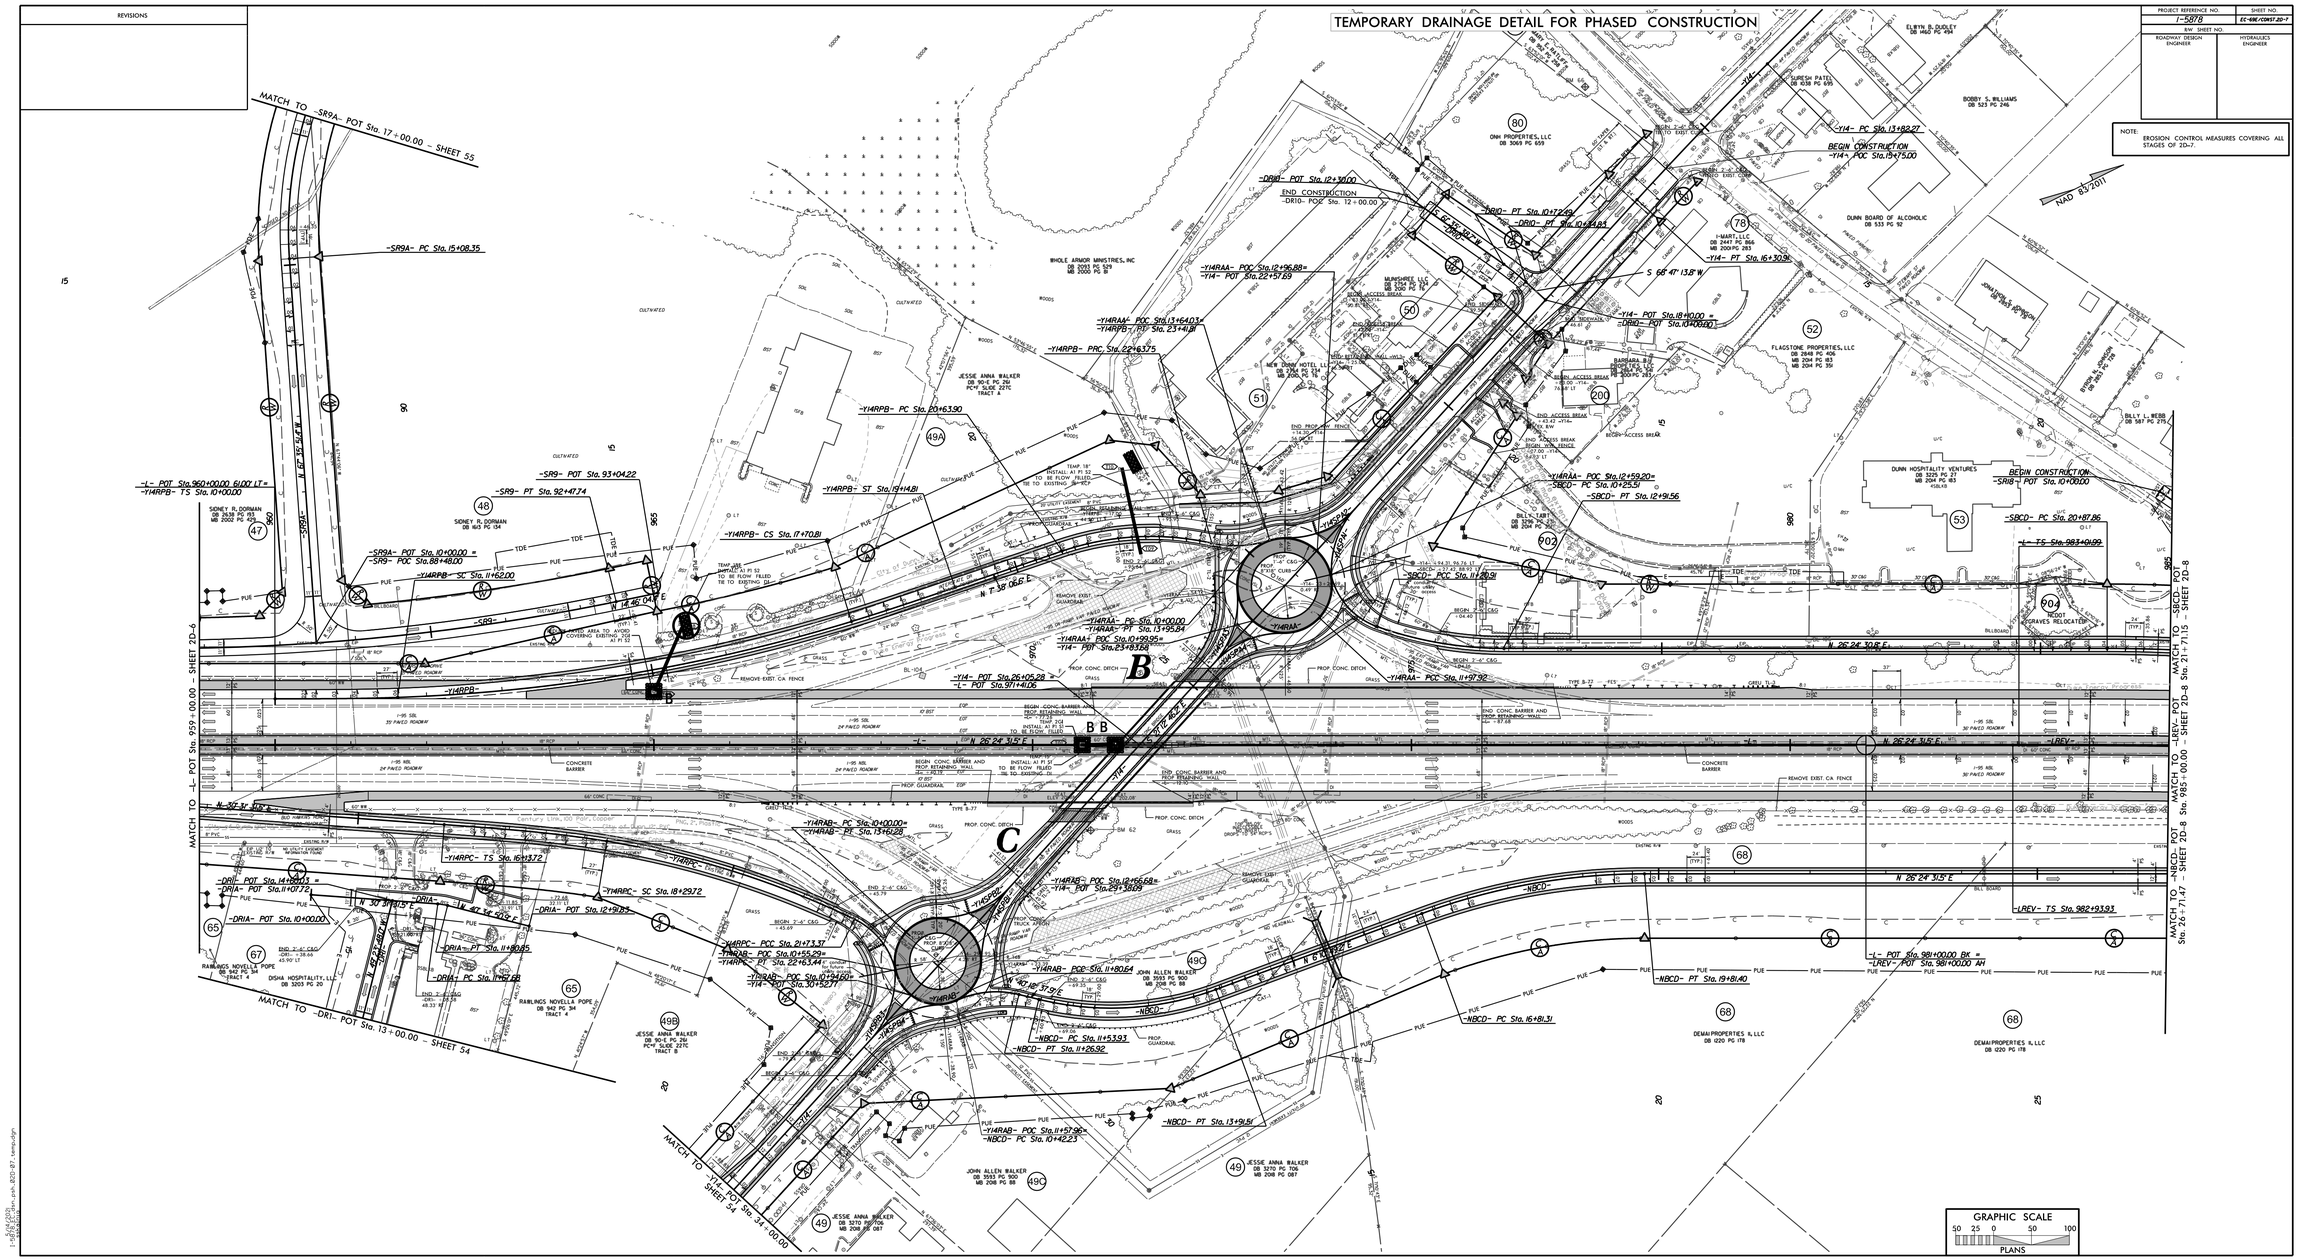
NOTE: EROSION CONTROL MEASURES COVERING ALL STAGES OF 2D-7.