REVISIONS
04/25/19 – R/W REVISIONS: REVISED PUE ON PARCELS 123, 125, 126, AND 127; SPLIT PARCEL 121 CREATING PARCEL 121A. SCL 08/19/19 – R/W REVISIONS: CHANGED THE PROPERTY OWNER NAME ON PARCEL 126; MERGED PARCEL 124 WITH PARCEL 123. SCL 09/12/19 – R/W REVISIONS: CHANGED PARCEL NUMBER 102 TO 120 EAST OF I-95. SCL

NOTE: PLACE TEMPORARY ROCK SEDIMENT DAMS TYPE – B AND TEMPORARY ROCK SILT CHECKS TYPE – A AT DRAINAGE OUTLETS.

INSTALL PIPE(S) IN JURISDICTIONAL AREAS WITHOUT IMPACTING STREAM UNTIL AREA STABILIZED AND ACCORDING TO NCDOT BEST MANAGEMENT PRACTICES FOR CONSTRUCTION AND MAINTENANCE ACTIVITIES MANUAL.

PROJECT REFERENCE NO.	SHEET NO.
I-5883	EC-25/CDWST.25
R/W SHEET NO.	
ROADWAY DESIGN ENGINEER	HYDRAULICS ENGINEER
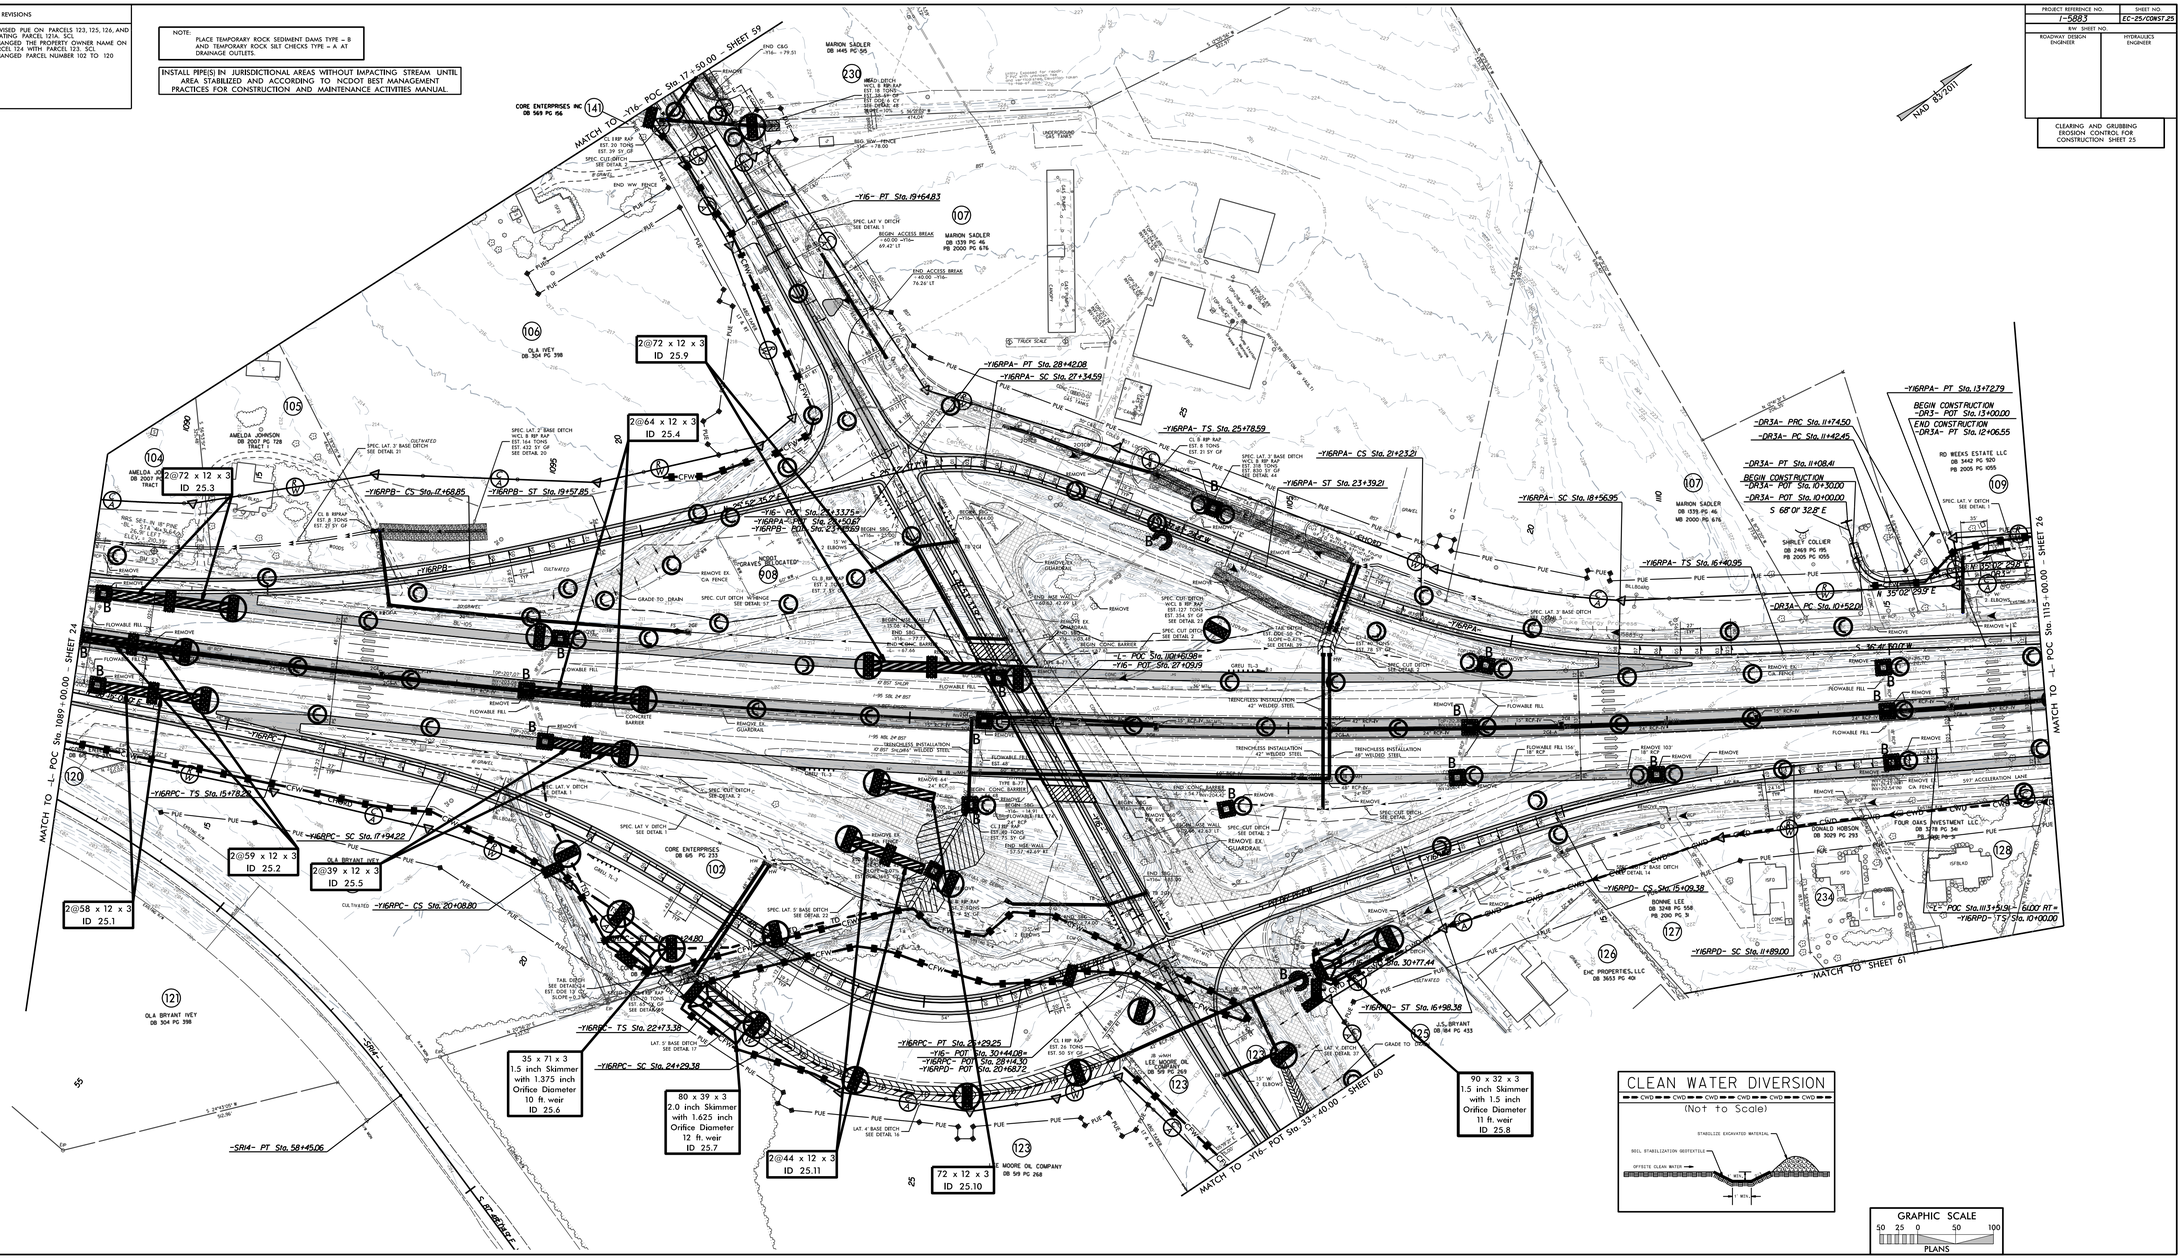
CLEARING AND GRUBBING EROSION CONTROL FOR CONSTRUCTION SHEET 25