PROJECT REFERENCE NO.	SHEET NO.
I-5883	EC-63/CONST.63
R/W SHEET NO.	
ROADWAY DESIGN ENGINEER	HYDRAULICS ENGINEER

CLEARING AND GRUBBING
EROSION CONTROL FOR
CONSTRUCTION SHEET 63

NOTE:
PLACE TEMPORARY ROCK SEDIMENT DAMS TYPE – B AND TEMPORARY ROCK SILT CHECKS TYPE – A AT DRAINAGE OUTLETS.

NAD 83/2011

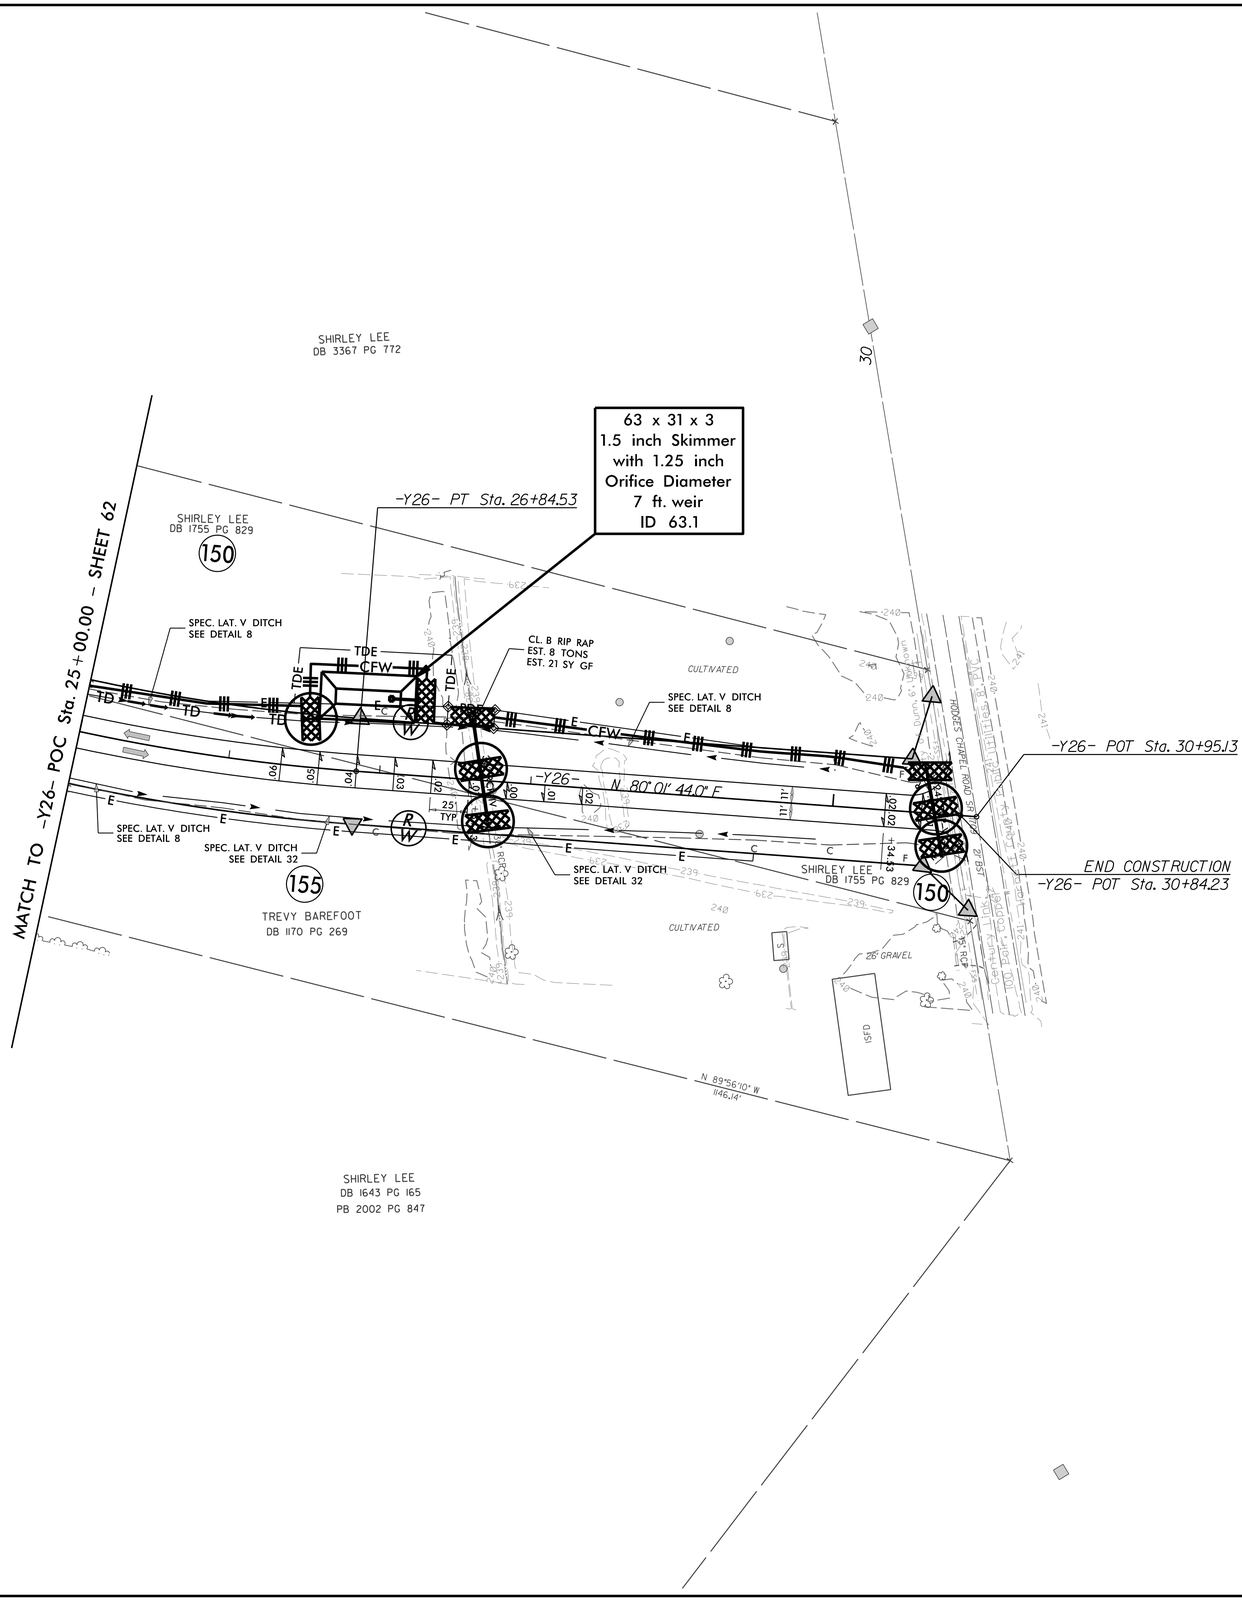

NOTE: DRIVEWAY RADII = 10'
UNLESS SHOWN OTHERWISE