TEMPORARY DRAINAGE DETAIL FOR PHASED CONSTRUCTION

PROJECT REFERENCE NO.	SHEET NO.
I-5883	EC-49R/CONST 2D-20
R/W SHEET NO.	
ROADWAY DESIGN ENGINEER	HYDRAULICS ENGINEER

NOTE: EROSION CONTROL MEASURES COVERING ALL STAGES OF 2D-20.

REVISIONS

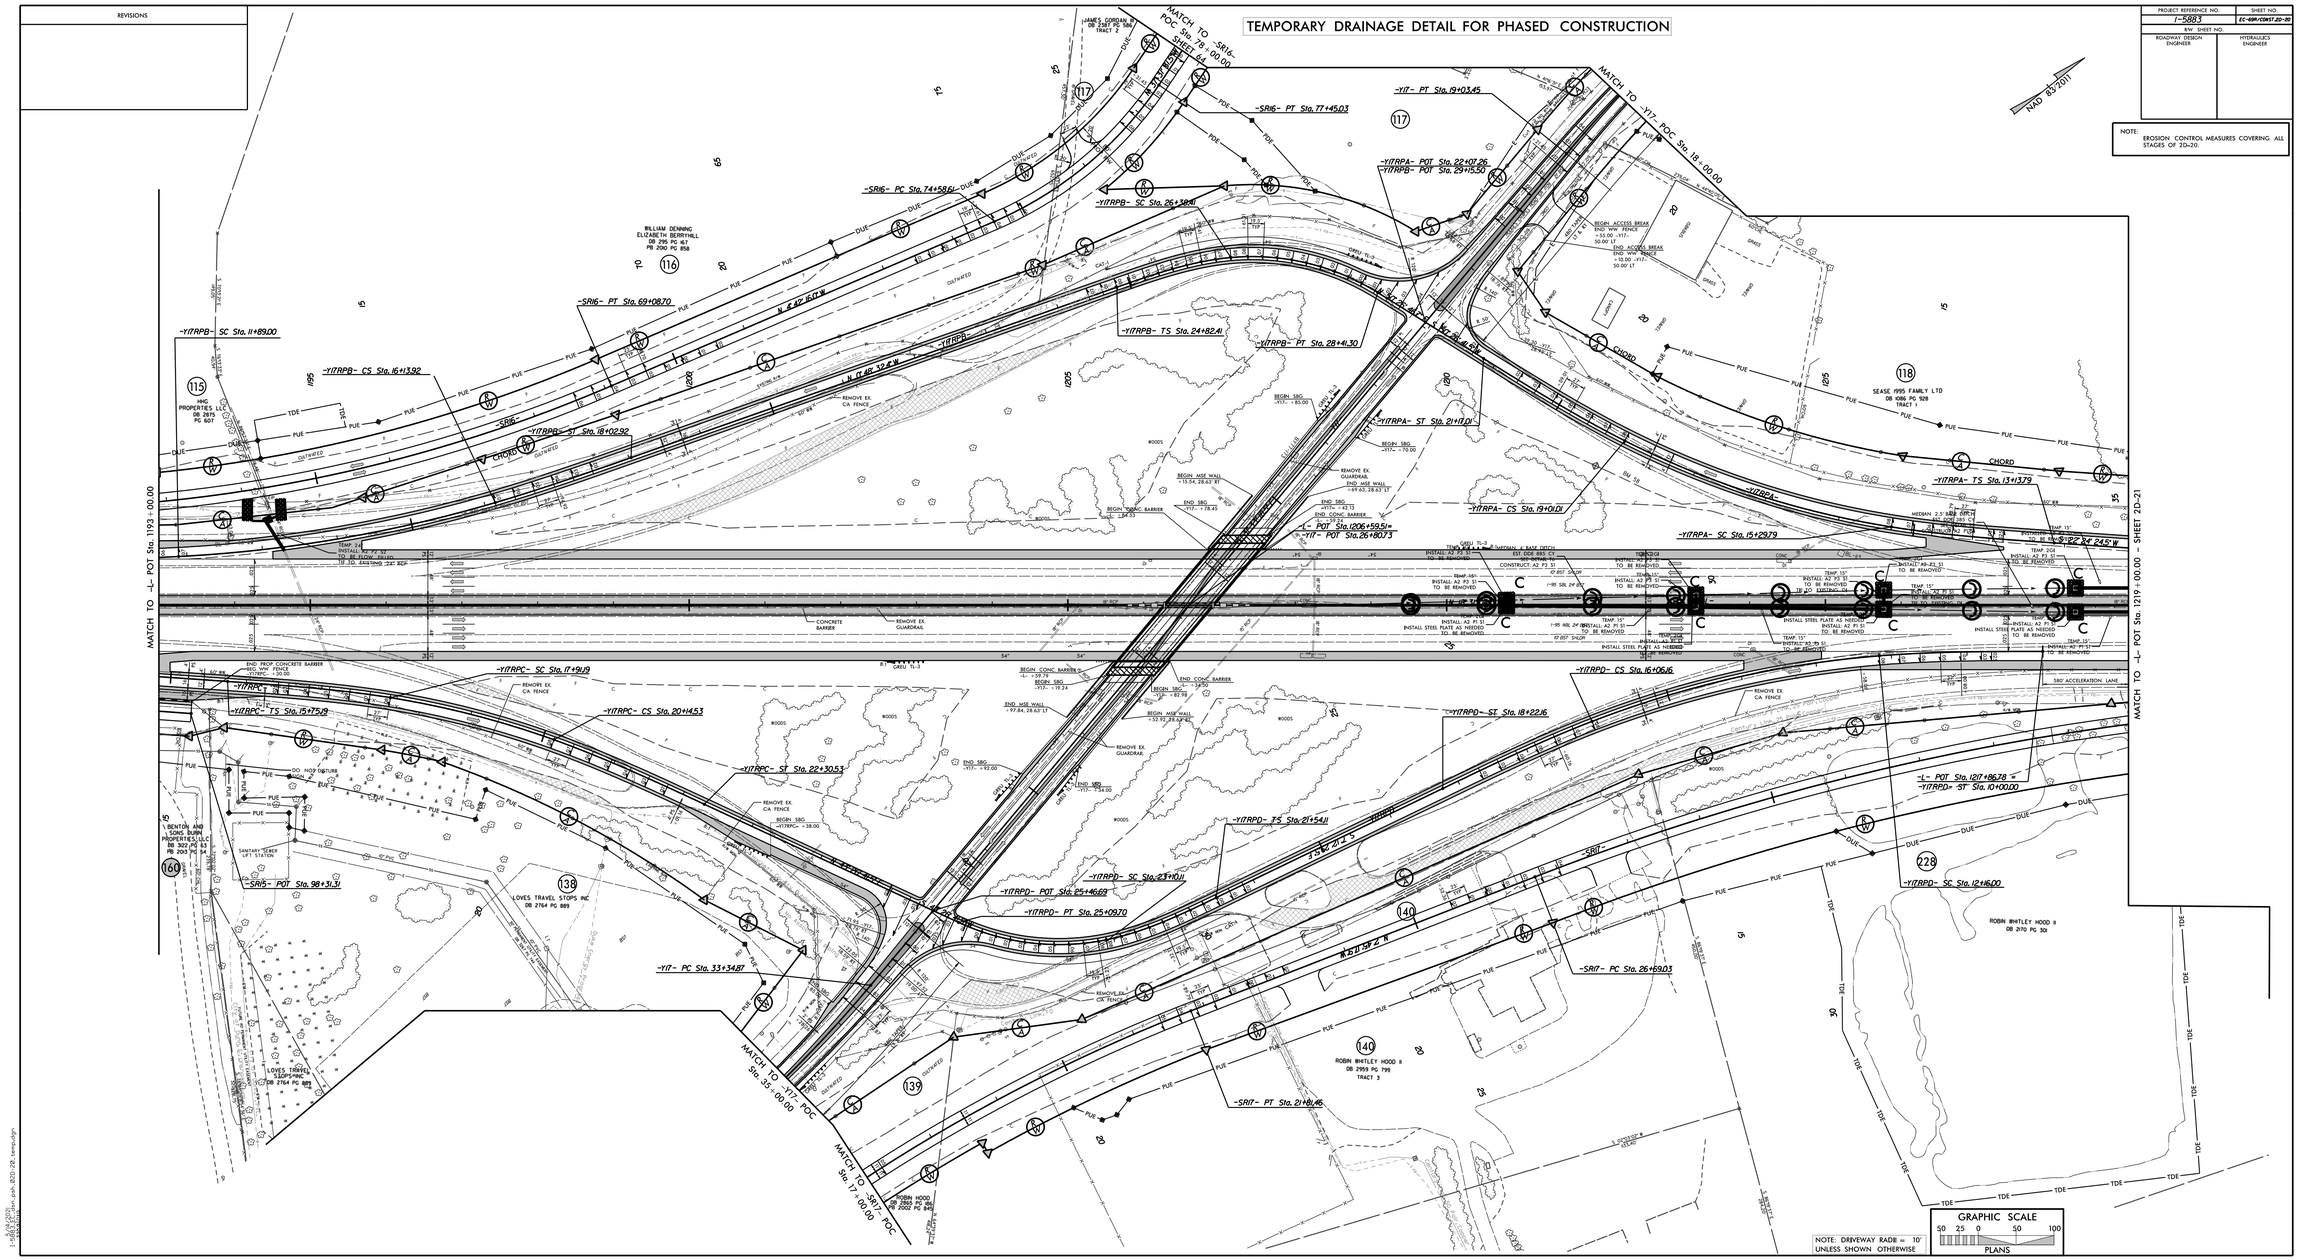

NOTE: DRIVEWAY RADII = 10' UNLESS SHOWN OTHERWISE

GRAPHIC SCALE
50 25 0 50 100
PLANS