DocuSign Envelope ID: EA84EE81-6151-4B84-898A-68BF2F45F0BC

5/14/99

REVISIONS

25 0 50
1"=50' H, 1"=5' V

PROJECT REFERENCE NO.	SHEET NO.
I-5878	UC-24

DESIGNED BY: DMP
DRAWN BY: DMP
CHECKED BY: DMP
APPROVED BY:
REVISED:

NORTH CAROLINA DEPARTMENT OF TRANSPORTATION

UTILITIES ENGINEERING SEC.
PHONE:(919)707-6690
FAX:(919)250-4151

NORTH CAROLINA PROFESSIONAL ENGINEER SEAL 10117 RANDY L. MCNEILL
Randy L. McNeill
72A3A4DB8B3E24...
4/22/2021

UTILITY CONSTRUCTION PLANS ONLY

UTILITY CONSTRUCTION

DOCUMENT NOT CONSIDERED FINAL UNLESS ALL SIGNATURES COMPLETED

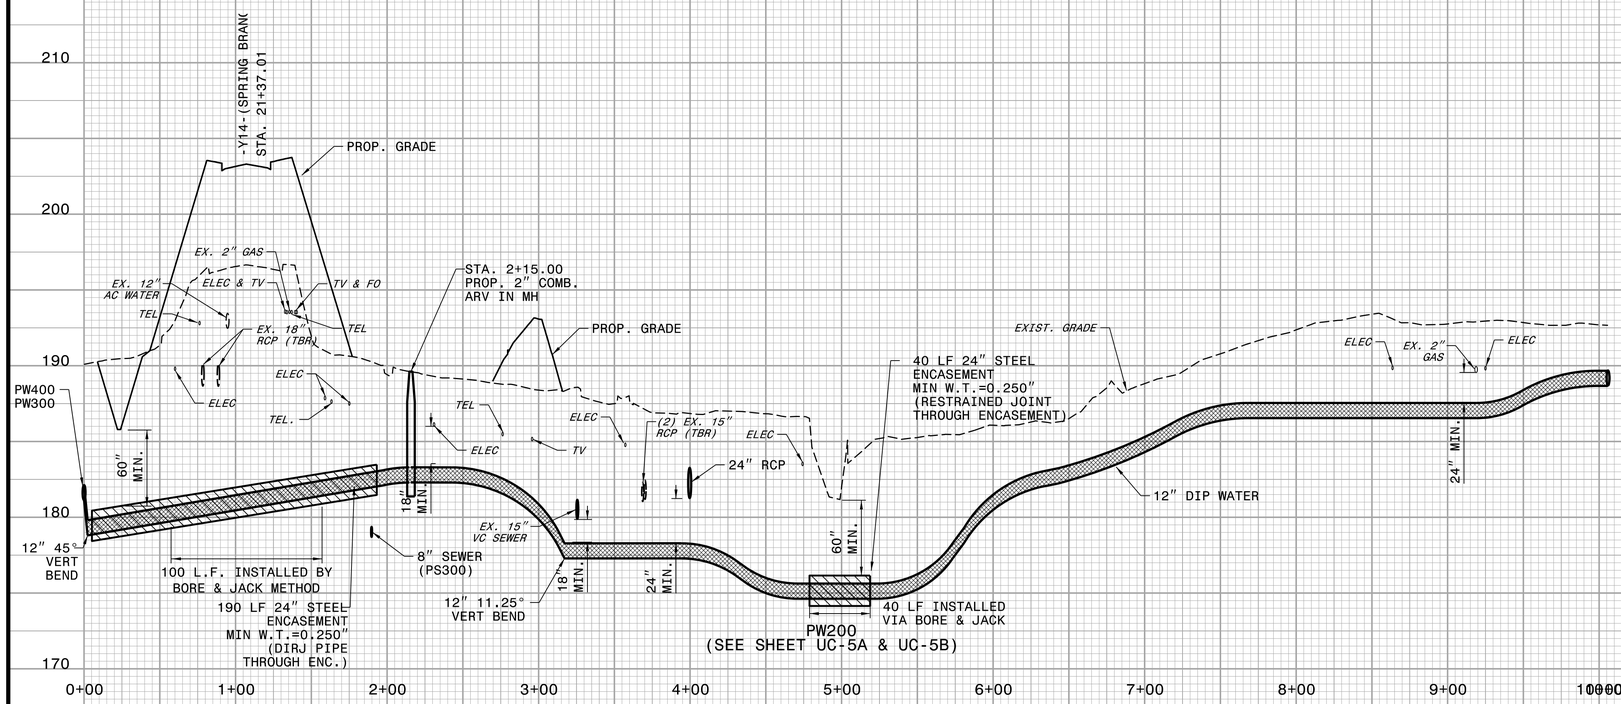

(SEE SHEET UC-5A & UC-5B)

UTILITY CONSTRUCTION PLANS PREPARED BY:
DAVIS • MARTIN • POWELL
ENGINEERS & SURVEYORS
6415 OLD PLANK RD., HIGH POINT, NC 27265
PHONE: (336)886-4821 FAX: (336)886-4458
WWW.DMP-INC.COM LICENSE: F-0245