DocuSign Envelope ID: DD6D8662-0520-42A9-90E3-624523C0A43B

| PROJECT REFERENCE NO. | SHEET NO. |
|---|---|
| I-5883 | UC-4B |

DESIGNED BY: DMP
DRAWN BY: DMP
CHECKED BY: DMP
APPROVED BY:
REVISED:

NORTH CAROLINA DEPARTMENT OF TRANSPORTATION
UTILITIES ENGINEERING SEC.
PHONE:(919)707-6690
FAX:(919)250-4151

NORTH CAROLINA PROFESSIONAL ENGINEER RANDY L. McNEILL 4/22/2021
UTILITY CONSTRUCTION PLANS ONLY

# UTILITY CONSTRUCTION

**DOCUMENT NOT CONSIDERED FINAL UNLESS ALL SIGNATURES COMPLETED**

25 0 50

-L-
PIs Sta 1087+41.84
Θs = 0° 22' 15"
Ls = 148.00'
LT = 98.67'
ST = 49.33'

PI Sta 1106+67.15
Δ = 18° 38' 06" (LT)
D = 0° 30' 04"
L = 3718.83'
T = 1875.98'
R = 11434.12'
SE = 0.025
RUNOFF = SEE PLANS

-Y16RPB-
PIs Sta 11+26.01
Θs = 2° 42' 26"
Ls = 189.00'
LT = 126.01'
ST = 63.01'

PI Sta 14+80.97
Δ = 16° 36' 42" (LT)
D = 2° 51' 53"
L = 579.85'
T = 291.97'
R = 2000.00'
SE = 0.07
RUNOFF = SEE PLANS

-SR13-
PI Sta 47+43.27
Δ = 60° 42' 15" (LT)
D = 7° 09' 43"
L = 847.59'
T = 468.46'
R = 800.00'
SE = 0.06

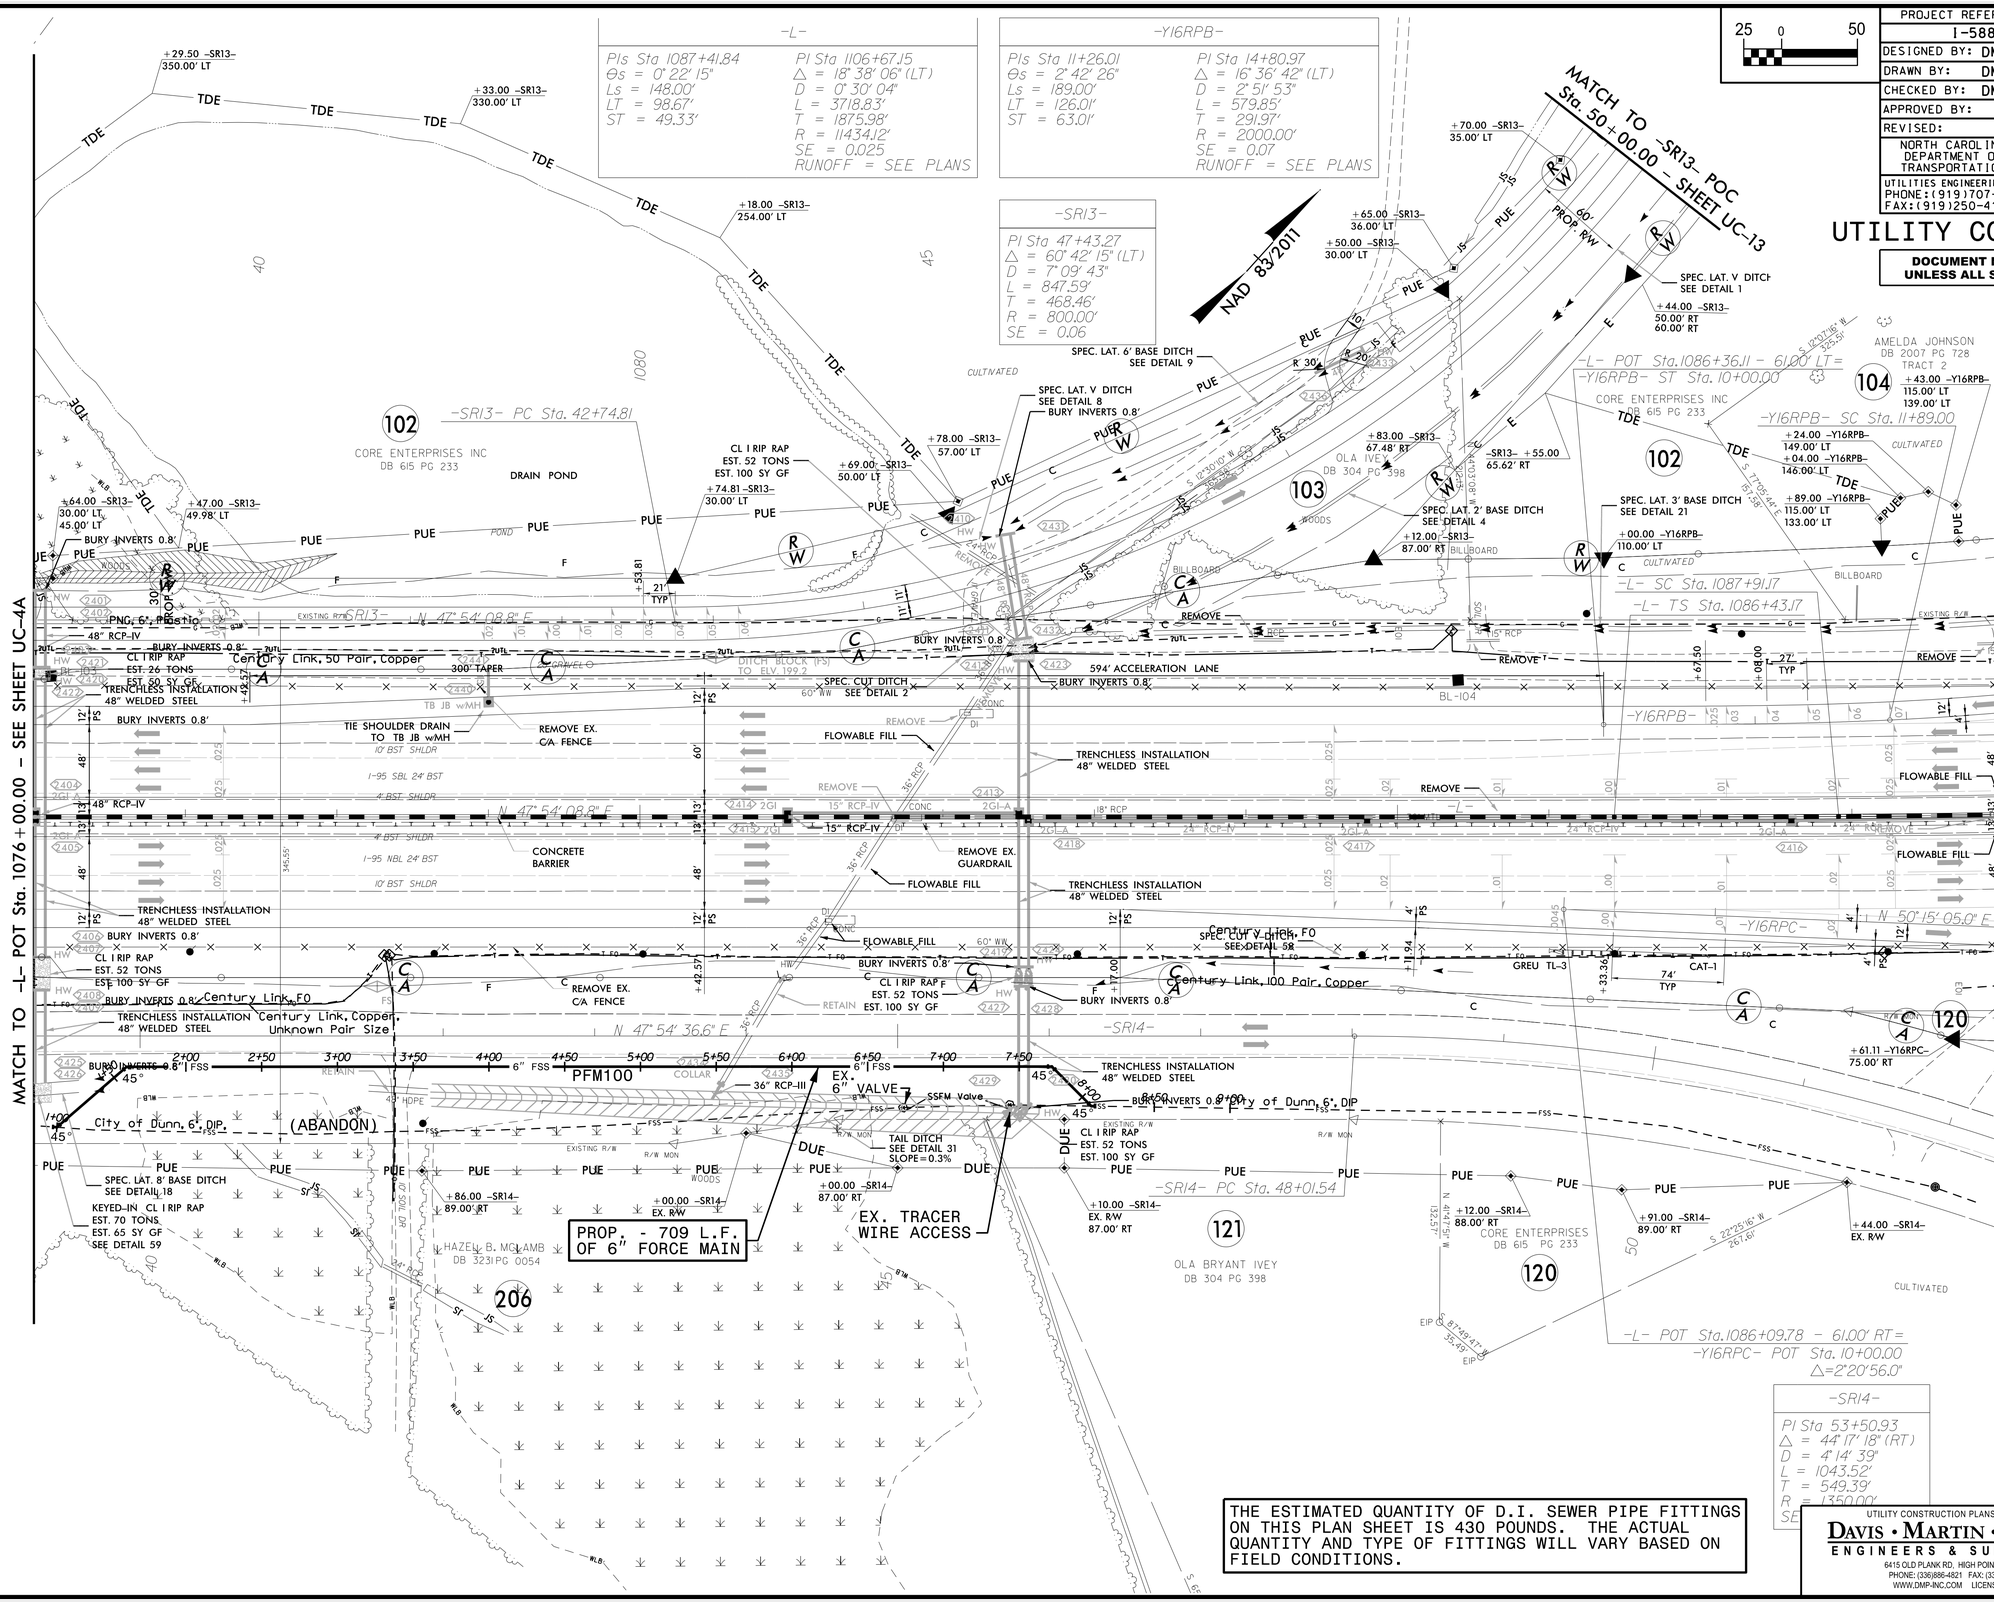


THE ESTIMATED QUANTITY OF D.I. SEWER PIPE FITTINGS ON THIS PLAN SHEET IS 430 POUNDS. THE ACTUAL QUANTITY AND TYPE OF FITTINGS WILL VARY BASED ON FIELD CONDITIONS.

UTILITY CONSTRUCTION PLANS PREPARED BY:
DAVIS • MARTIN • POWELL
ENGINEERS & SURVEYORS
6415 OLD PLANK RD, HIGH POINT, NC 27265
PHONE: (336)886-4821 FAX: (336)886-4458
WWW.DMP-INC.COM LICENSE: F-0245

REVISIONS

5/14/99