DocuSign Envelope ID: EAB7CB53-83D2-4B48-A405-E30C1B4B5775

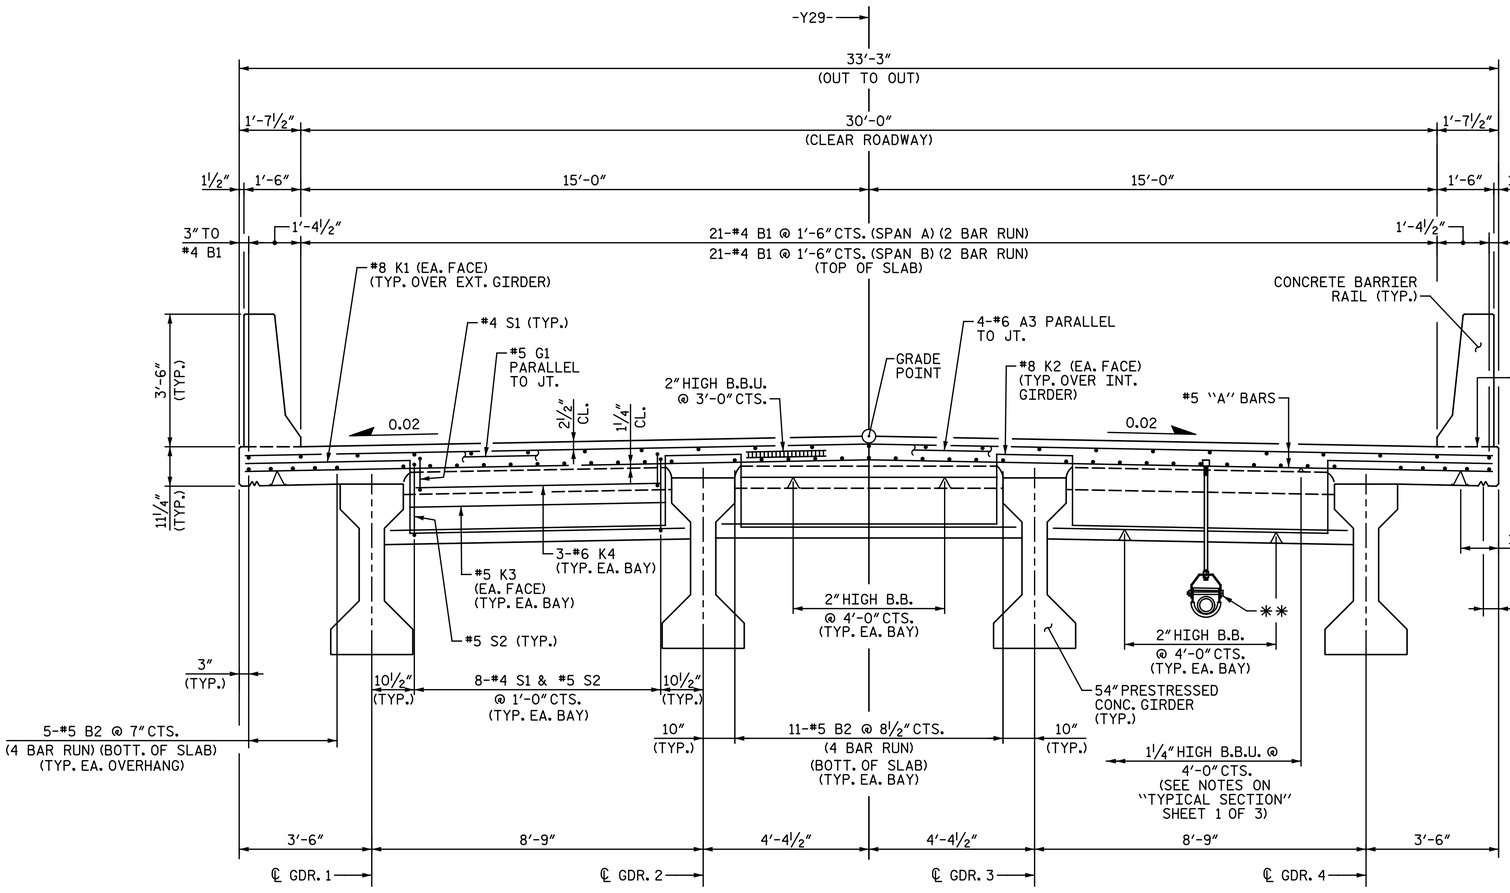

TYPICAL SECTION @ END BENT

** FOR ELECTRICAL CONDUIT SYSTEM FOR SIGNALS, SEE "ELECTRICAL CONDUIT SYSTEM FOR SIGNALS" SHEET.

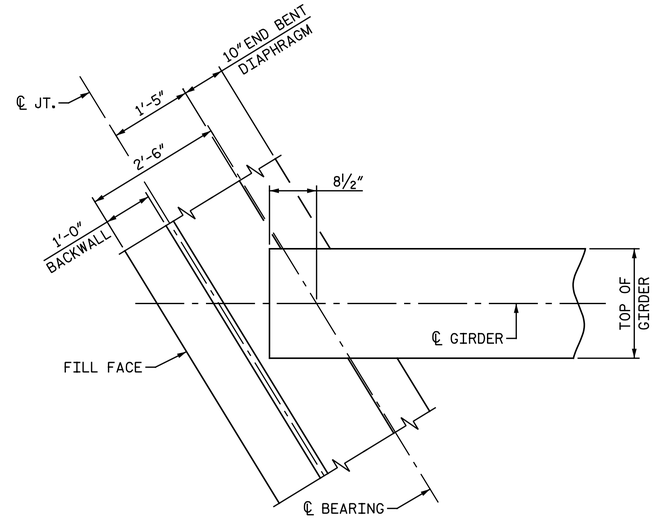

PLAN AT END BENT DIAPHRAGM

END BENT 1 SHOWN, END BENT 2 SIMILAR

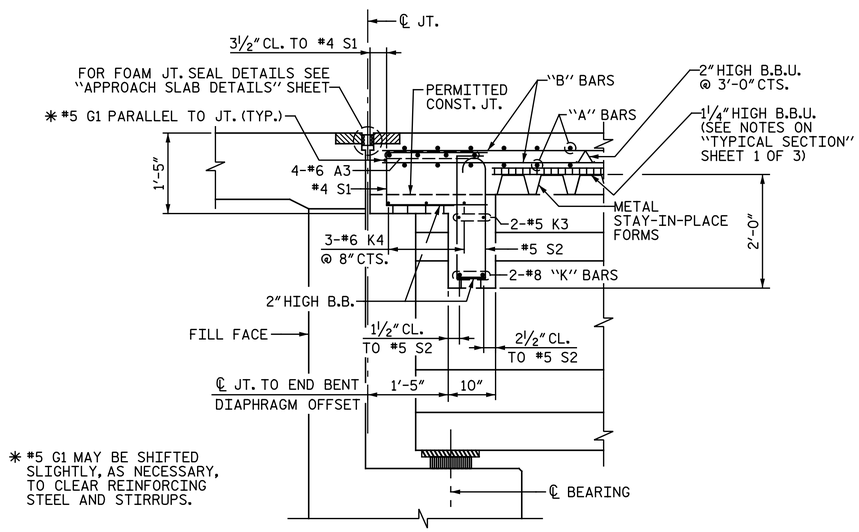

SECTION THROUGH END BENT DIAPHRAGM

END BENT 1 SHOWN, END BENT 2 SIMILAR

DRAWN BY : P. SMITH DATE : 9-30-19
CHECKED BY : V. A. PATEL DATE : 1-27-20

PROJECT NO. I-5986B
JOHNSTON COUNTY
STATION: 28+39.21 -Y29-

SHEET 2 OF 3

NORTH CAROLINA PROFESSIONAL SEAL 023371 ENGINEER VIRUL A. PATEL

DocuSigned by: Virul A Patel AC3E887A79B644D...
4/13/2020

DOCUMENT NOT CONSIDERED FINAL UNLESS ALL SIGNATURES COMPLETED

Michael Baker INTERNATIONAL
Michael Baker Engineering
8000 Regency Parkway, Suite 600
Cary, North Carolina 27518
NC License No. : F-1084

STATE OF NORTH CAROLINA
DEPARTMENT OF TRANSPORTATION
RALEIGH

SUPERSTRUCTURE

TYPICAL SECTION

REVISIONS						SHEET NO.
NO.	BY:	DATE:	NO.	BY:	DATE:	S2-6
1			3			TOTAL SHEETS
2			4			28