DocuSign Envelope ID: 6481012E-7C63-41A5-B639-5E0DDF0D2843

NOTES:

FOR NOTES, SEE "END BENT 1 STAGE I" SHEET.

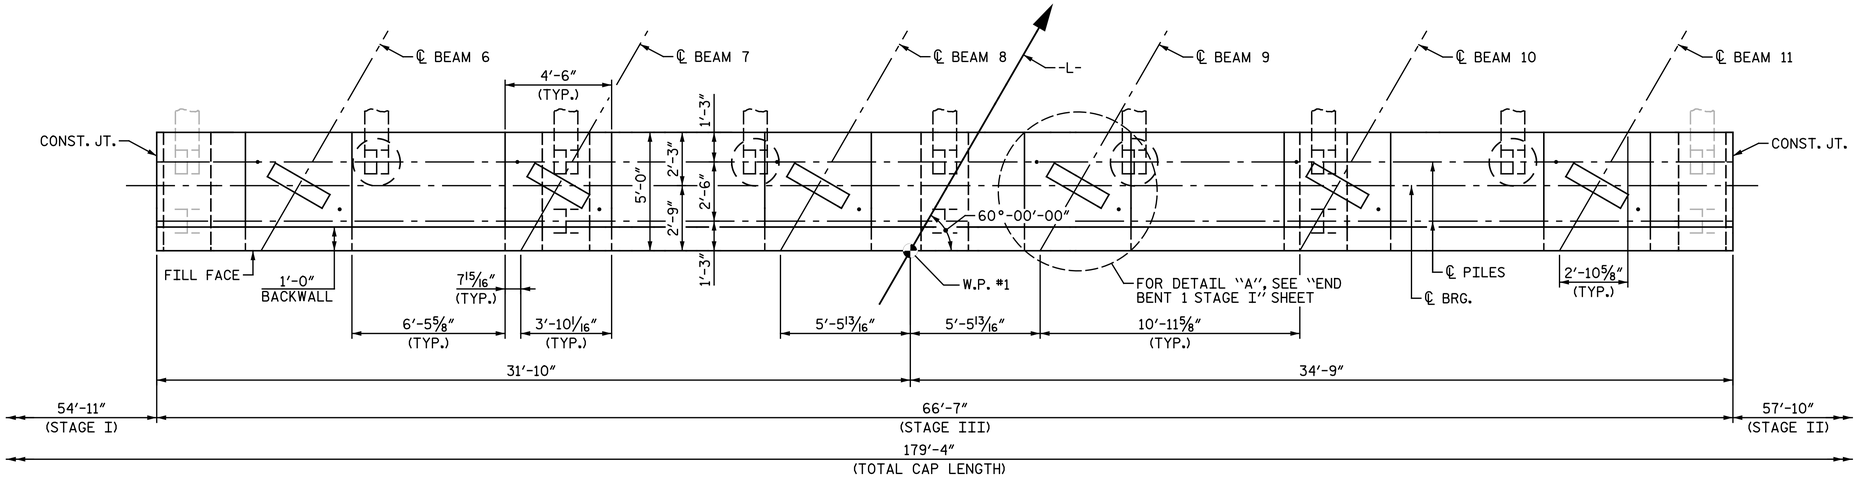

PLAN - STAGE III

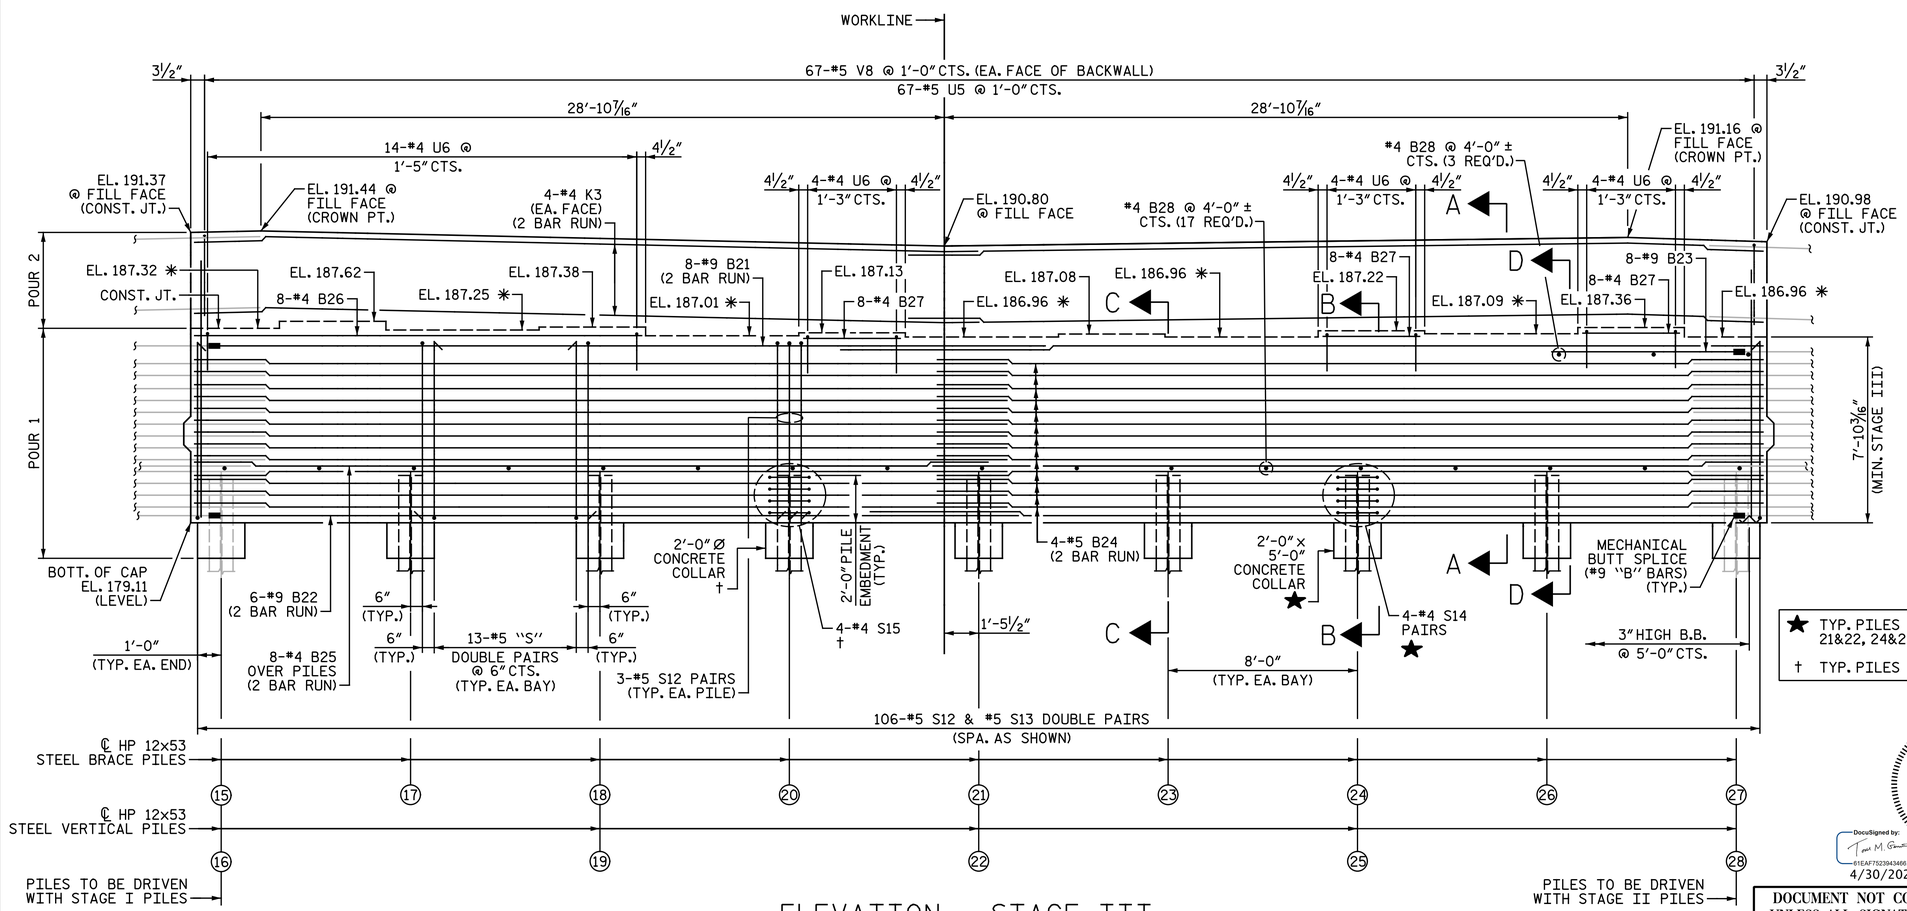

★ TYP. PILES 15&16, 18&19, 21&22, 24&25, 27&28

† TYP. PILES 17, 20, 23, 26

ELEVATION - STAGE III

✱ FOR LOCATION OF ELEVATIONS BETWEEN BRIDGE SEAT BUILD-UPS, SEE "END BENT 1 DETAILS" SHEET.

SPLICE LENGTHS	
BAR SIZE	UNCOATED
#4	2'-5"
#5	3'-0"
#9 B21	8'-9"
#9 B22	6'-3"

PROJECT NO. I-5986B

JOHNSTON COUNTY

STATION: 1391+19.65 -L-

SHEET 3 OF 5

STATE OF NORTH CAROLINA
DEPARTMENT OF TRANSPORTATION
RALEIGH

SUBSTRUCTURE

END BENT 1
STAGE III

NORTH CAROLINA PROFESSIONAL SEAL 033139 ENGINEER TODD M. GARRISON

DocuSigned by: Todd M. Garrison 61EAF7523943466...
4/30/2020

DOCUMENT NOT CONSIDERED FINAL UNLESS ALL SIGNATURES COMPLETED

Michael Baker INTERNATIONAL

Michael Baker Engineering
8000 Regency Parkway, Suite 600
Cary, North Carolina 27518
NC License No.: F-1084

REVISIONS						
NO.	BY:	DATE:	NO.	BY:	DATE:	
1			3			
2			4			

SHEET NO. S3-32

TOTAL SHEETS 44

DRAWN BY : C. E. MAYHEW DATE : 2-26-20
CHECKED BY : T. M. GARRISON DATE : 3-3-20