DocuSign Envelope ID: 1ED214AB-BE9C-49BC-A9B4-81715829B00E

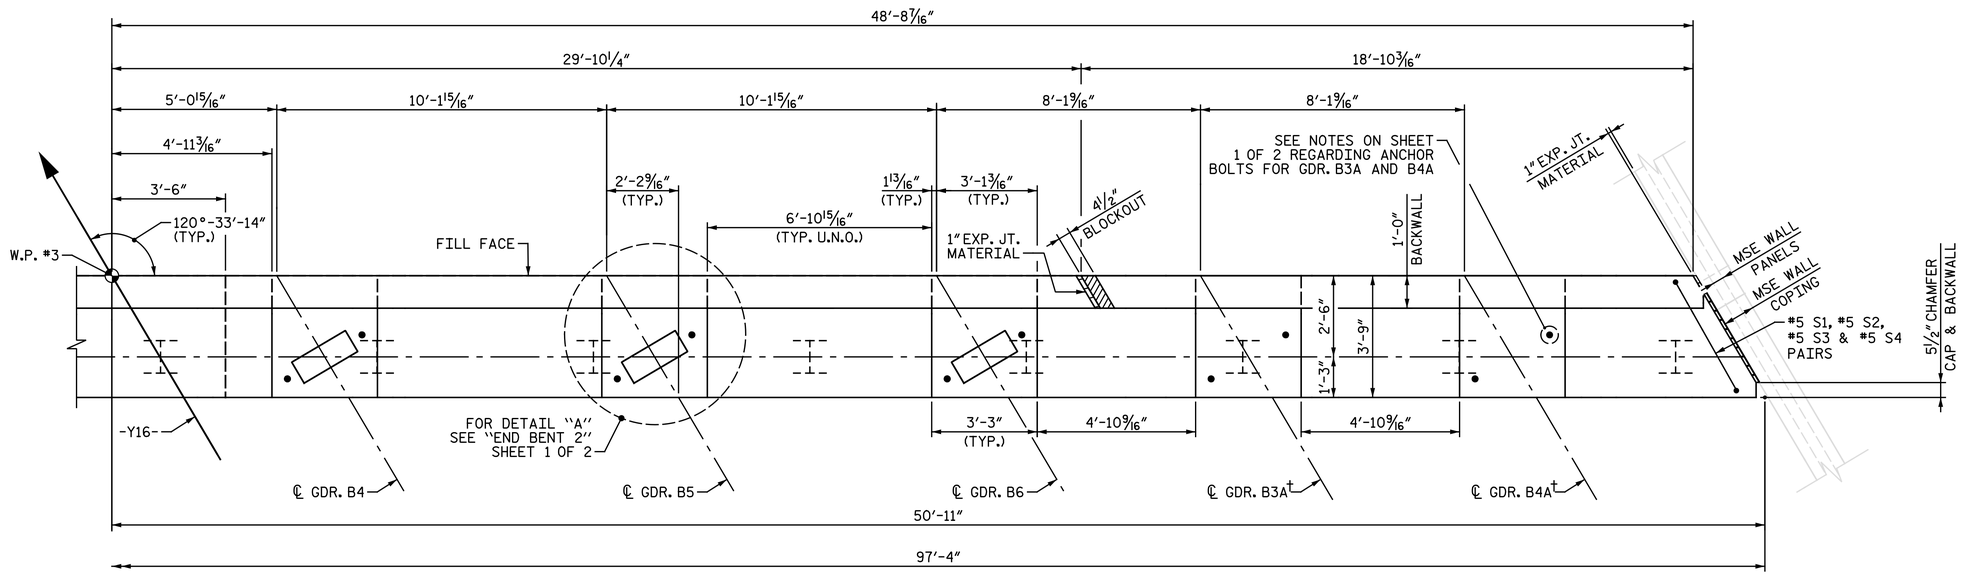

PLAN

U.N.O. - DENOTES "UNLESS NOTED OTHERWISE"

†GIRDER B3A & B4A REPRESENTS FUTURE GIRDER LINES

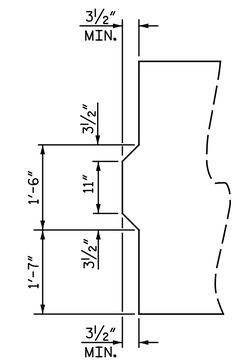

DETAIL "B"

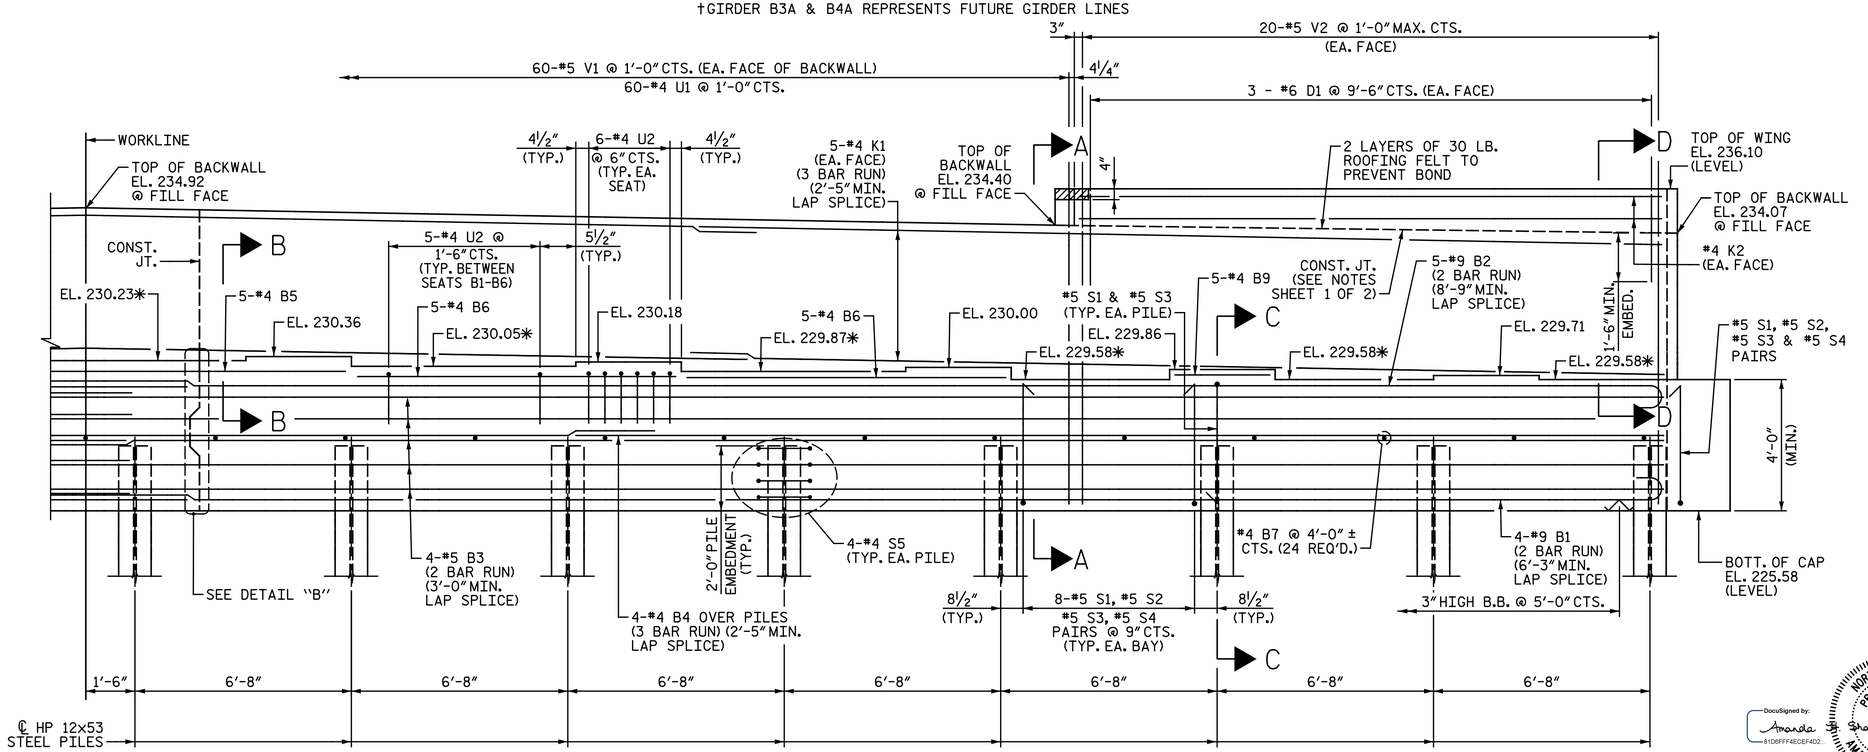

ELEVATION

*FOR LOCATION OF ELEVATIONS BETWEEN BRIDGE SEAT BUILD-UPS, SEE "SECTION A-A" ON "END BENT 2 DETAILS" SHEET.

PROJECT NO. I-5883

HARNETT COUNTY

STATION: 27+09.19 -Y16-

SHEET 2 OF 2

STATE OF NORTH CAROLINA
DEPARTMENT OF TRANSPORTATION
RALEIGH

SUBSTRUCTURE

END BENT 2

DocuSigned by: Amanda 81D6FFF4ECEF4D2...
4/8/2020

NORTH CAROLINA PROFESSIONAL SEAL 041878 ENGINEER AMANDA H. SHARPE

DOCUMENT NOT CONSIDERED FINAL UNLESS ALL SIGNATURES COMPLETED

Michael Baker INTERNATIONAL
Michael Baker Engineering
8000 Regency Parkway, Suite 600
Cary, North Carolina 27518
NC License No.: F-1084

REVISIONS						SHEET NO.
NO.	BY:	DATE:	NO.	BY:	DATE:	S1-28
1			3			TOTAL SHEETS
2			4			35

DRAWN BY : N. B. SPEAKS DATE : 8-16-18
CHECKED BY : A. H. SHARPE DATE : 3-27-20