DocuSign Envelope ID: 130A4BB7-1EC4-47B4-A8E7-E544E7C4C727

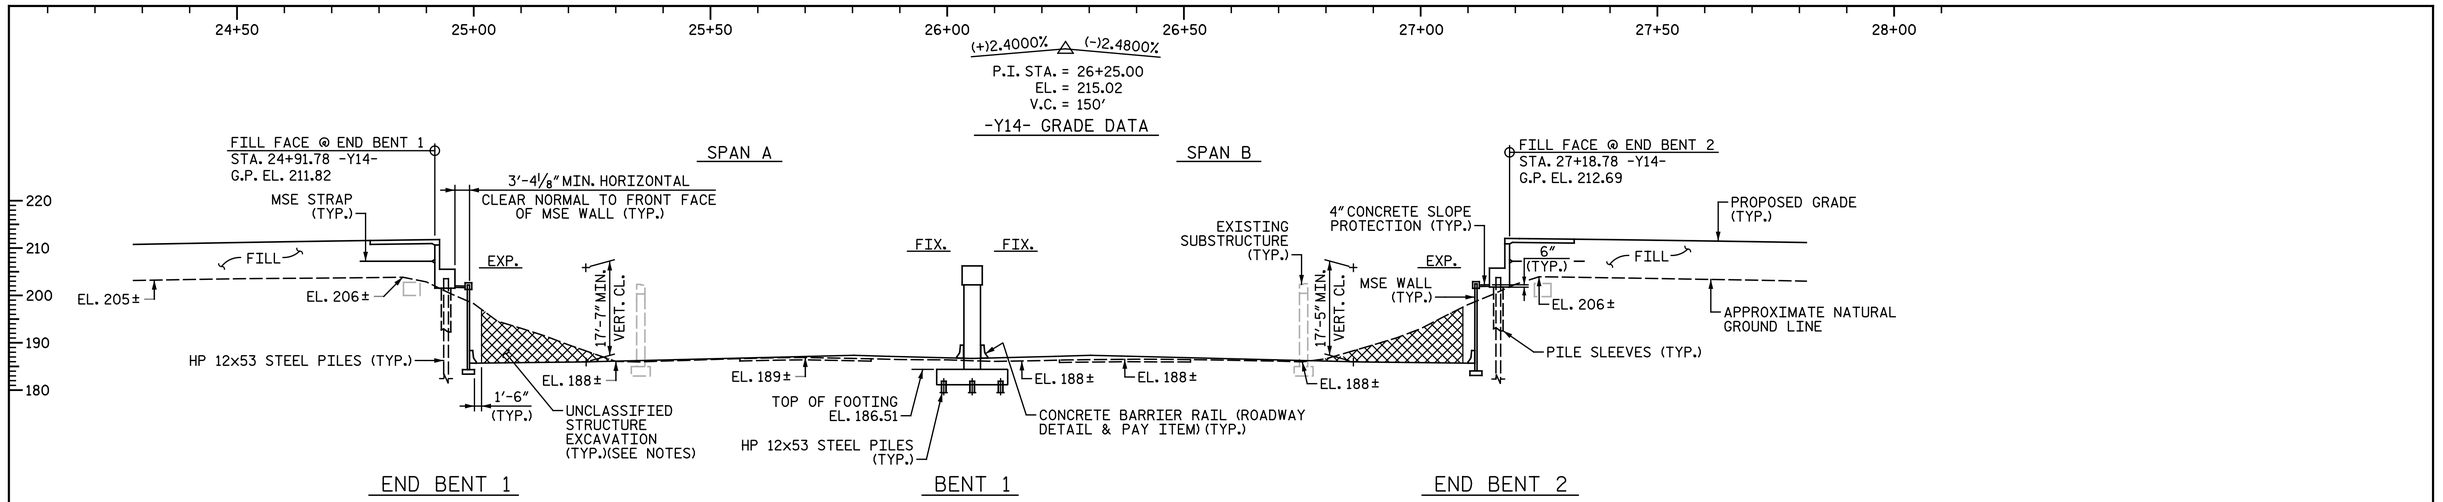

SECTION ALONG -Y14-

(END BENTS & BENT ON SECTION AT RIGHT ANGLES TO END BENTS & BENT)
(EXISTING END BENTS AND BENT IN MEDIAN NOT SHOWN FOR CLARITY)

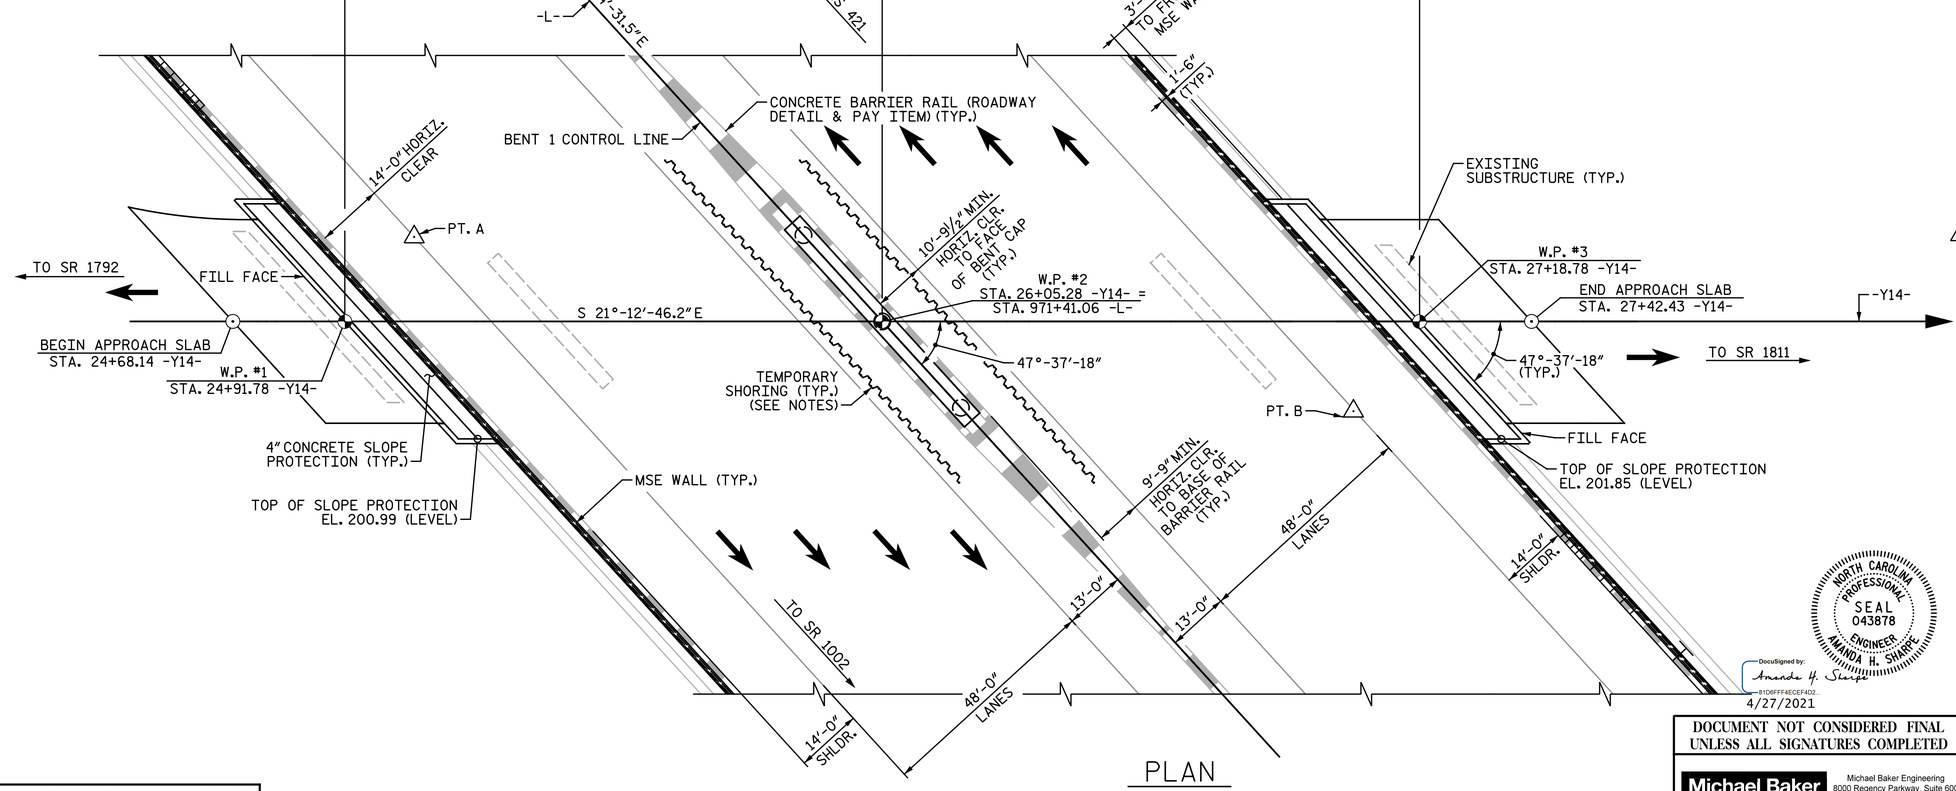

PLAN

(PILES & FOOTINGS NOT SHOWN IN PLAN VIEW FOR CLARITY)

POINT	STATION ON -L-	OFFSET	ELEVATION
A	972+23.45	61.00' LT	187.77
B	970+58.66	61.00' RT	188.85

△ - POINT OF MINIMUM VERTICAL CLEARANCE

DRAWN BY : N. B. SPEAKS DATE : 12-23-19
CHECKED BY : A. H. SHARPE DATE : 4-26-21

DocuSigned by: Amanda H. Sharpe 81D8FFF4ECEF4D2... 4/27/2021

NORTH CAROLINA PROFESSIONAL SEAL 043878 ENGINEER AMANDA H. SHARPE

DOCUMENT NOT CONSIDERED FINAL UNLESS ALL SIGNATURES COMPLETED

Michael Baker INTERNATIONAL
Michael Baker Engineering
8000 Regency Parkway, Suite 600
Cary, North Carolina 27518
NC License No. : F-1084

PROJECT NO. I-5878
HARNETT COUNTY
STATION: 26+05.28 -Y14-
971+41.06 -L-
SHEET 1 OF 3 REPLACES BRIDGE NO. 66

STATE OF NORTH CAROLINA
DEPARTMENT OF TRANSPORTATION
RALEIGH
SUPERSTRUCTURE
GENERAL DRAWING
FOR BRIDGE ON SR 1793
(SPRING BRANCH ROAD) OVER I-95
BETWEEN SR 1792 AND SR 1811

REVISIONS						SHEET NO.
NO.	BY:	DATE:	NO.	BY:	DATE:	S1-1
1			3			TOTAL SHEETS
2			4			35