DocuSign Envelope ID: E934490F-58C3-4D69-A421-71A7B04BF7FA

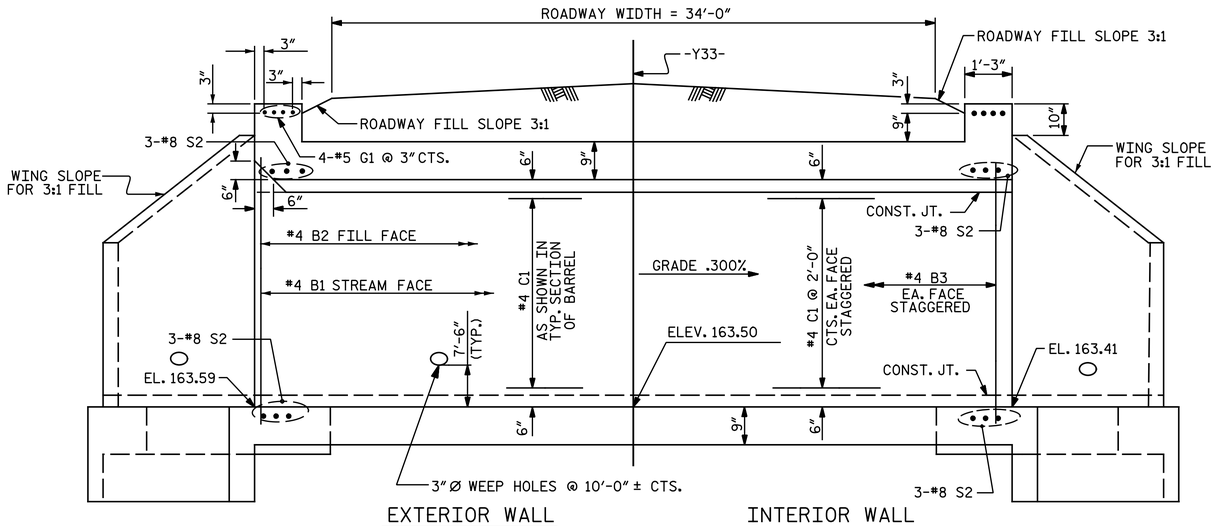

CULVERT SECTION NORMAL TO -Y33-

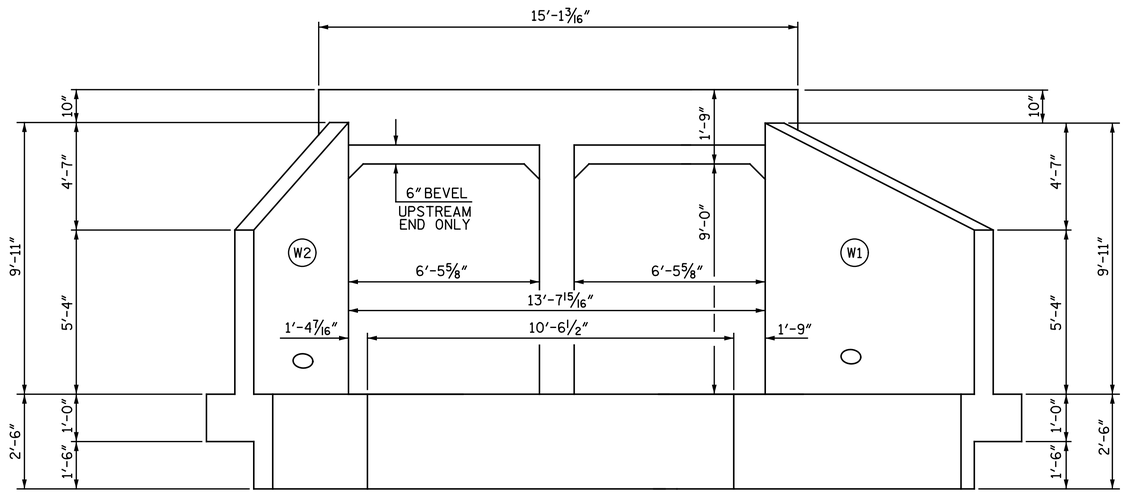

END ELEVATION NORMAL TO SKEW

(INLET END OF CULVERT SHOWN)

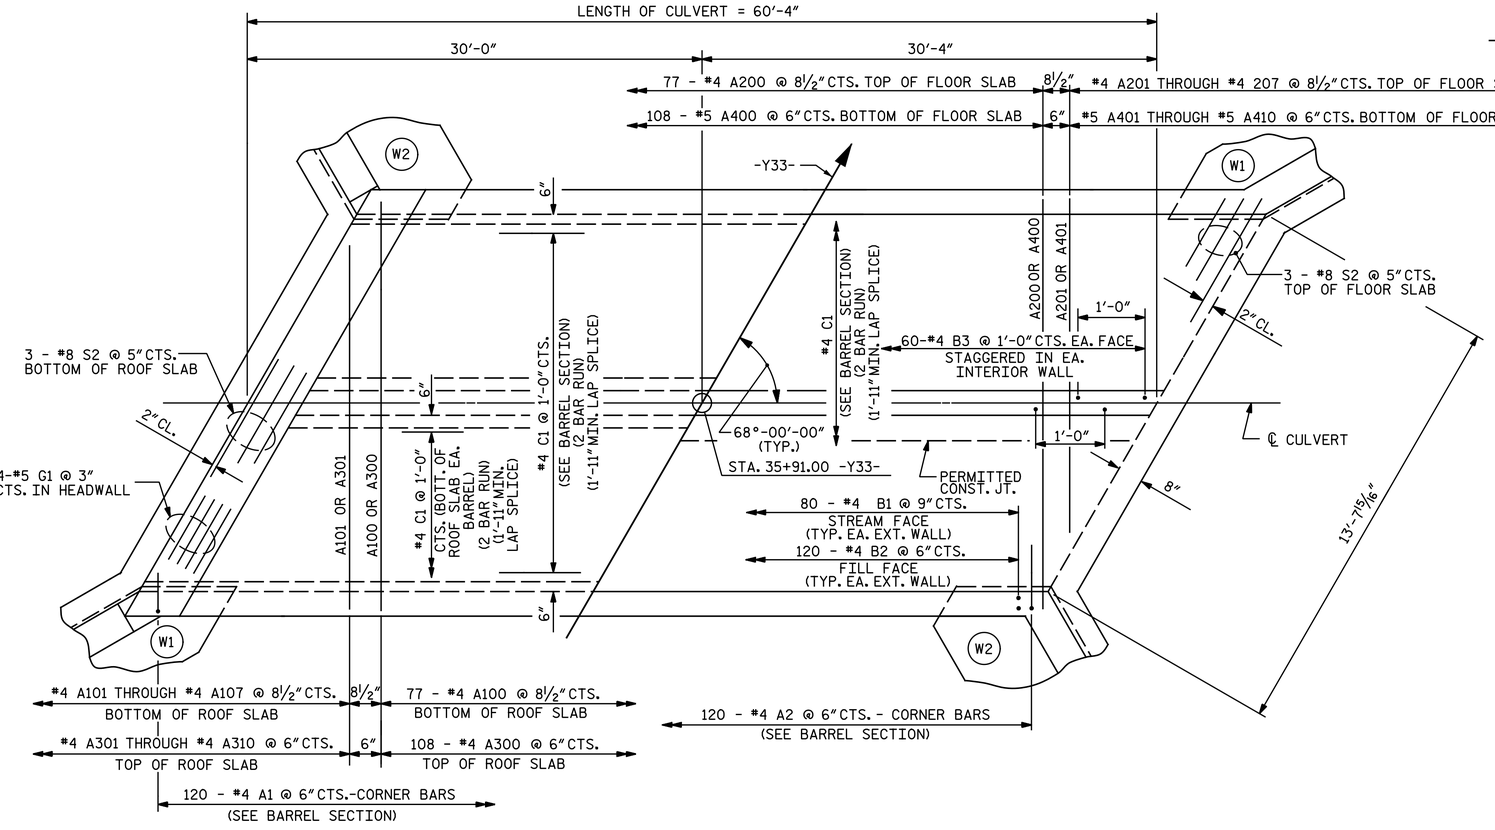

PART PLAN - ROOF SLAB

PART PLAN - FLOOR SLAB

DRAWN BY : N. B. SPEAKS DATE : 2-10-20
CHECKED BY : A. H. SHARPE DATE : 3-31-20

PROJECT NO. I-5986B
JOHNSTON COUNTY
STATION: 35+91.00 -Y33-

SHEET 2 OF 3

DocuSigned by: Amanda Sharpe 81D6FFF4ECEF402...
4/7/2020

NORTH CAROLINA PROFESSIONAL SEAL 043878 ENGINEER AMANDA H. SHARPE

STATE OF NORTH CAROLINA
DEPARTMENT OF TRANSPORTATION
RALEIGH

DOUBLE 6 FT. X 9 FT.
CONCRETE BOX CULVERT
68° SKEW

DOCUMENT NOT CONSIDERED FINAL UNLESS ALL SIGNATURES COMPLETED

Michael Baker INTERNATIONAL
Michael Baker Engineering
8000 Regency Parkway, Suite 600
Cary, North Carolina 27518
NC License No. : F-1084

REVISIONS						SHEET NO.
NO.	BY:	DATE:	NO.	BY:	DATE:	CI-2
1			3			TOTAL SHEETS
2			4			5