DocuSign Envelope ID: C649607F-C38A-4FDC-A149-50300903FE8F

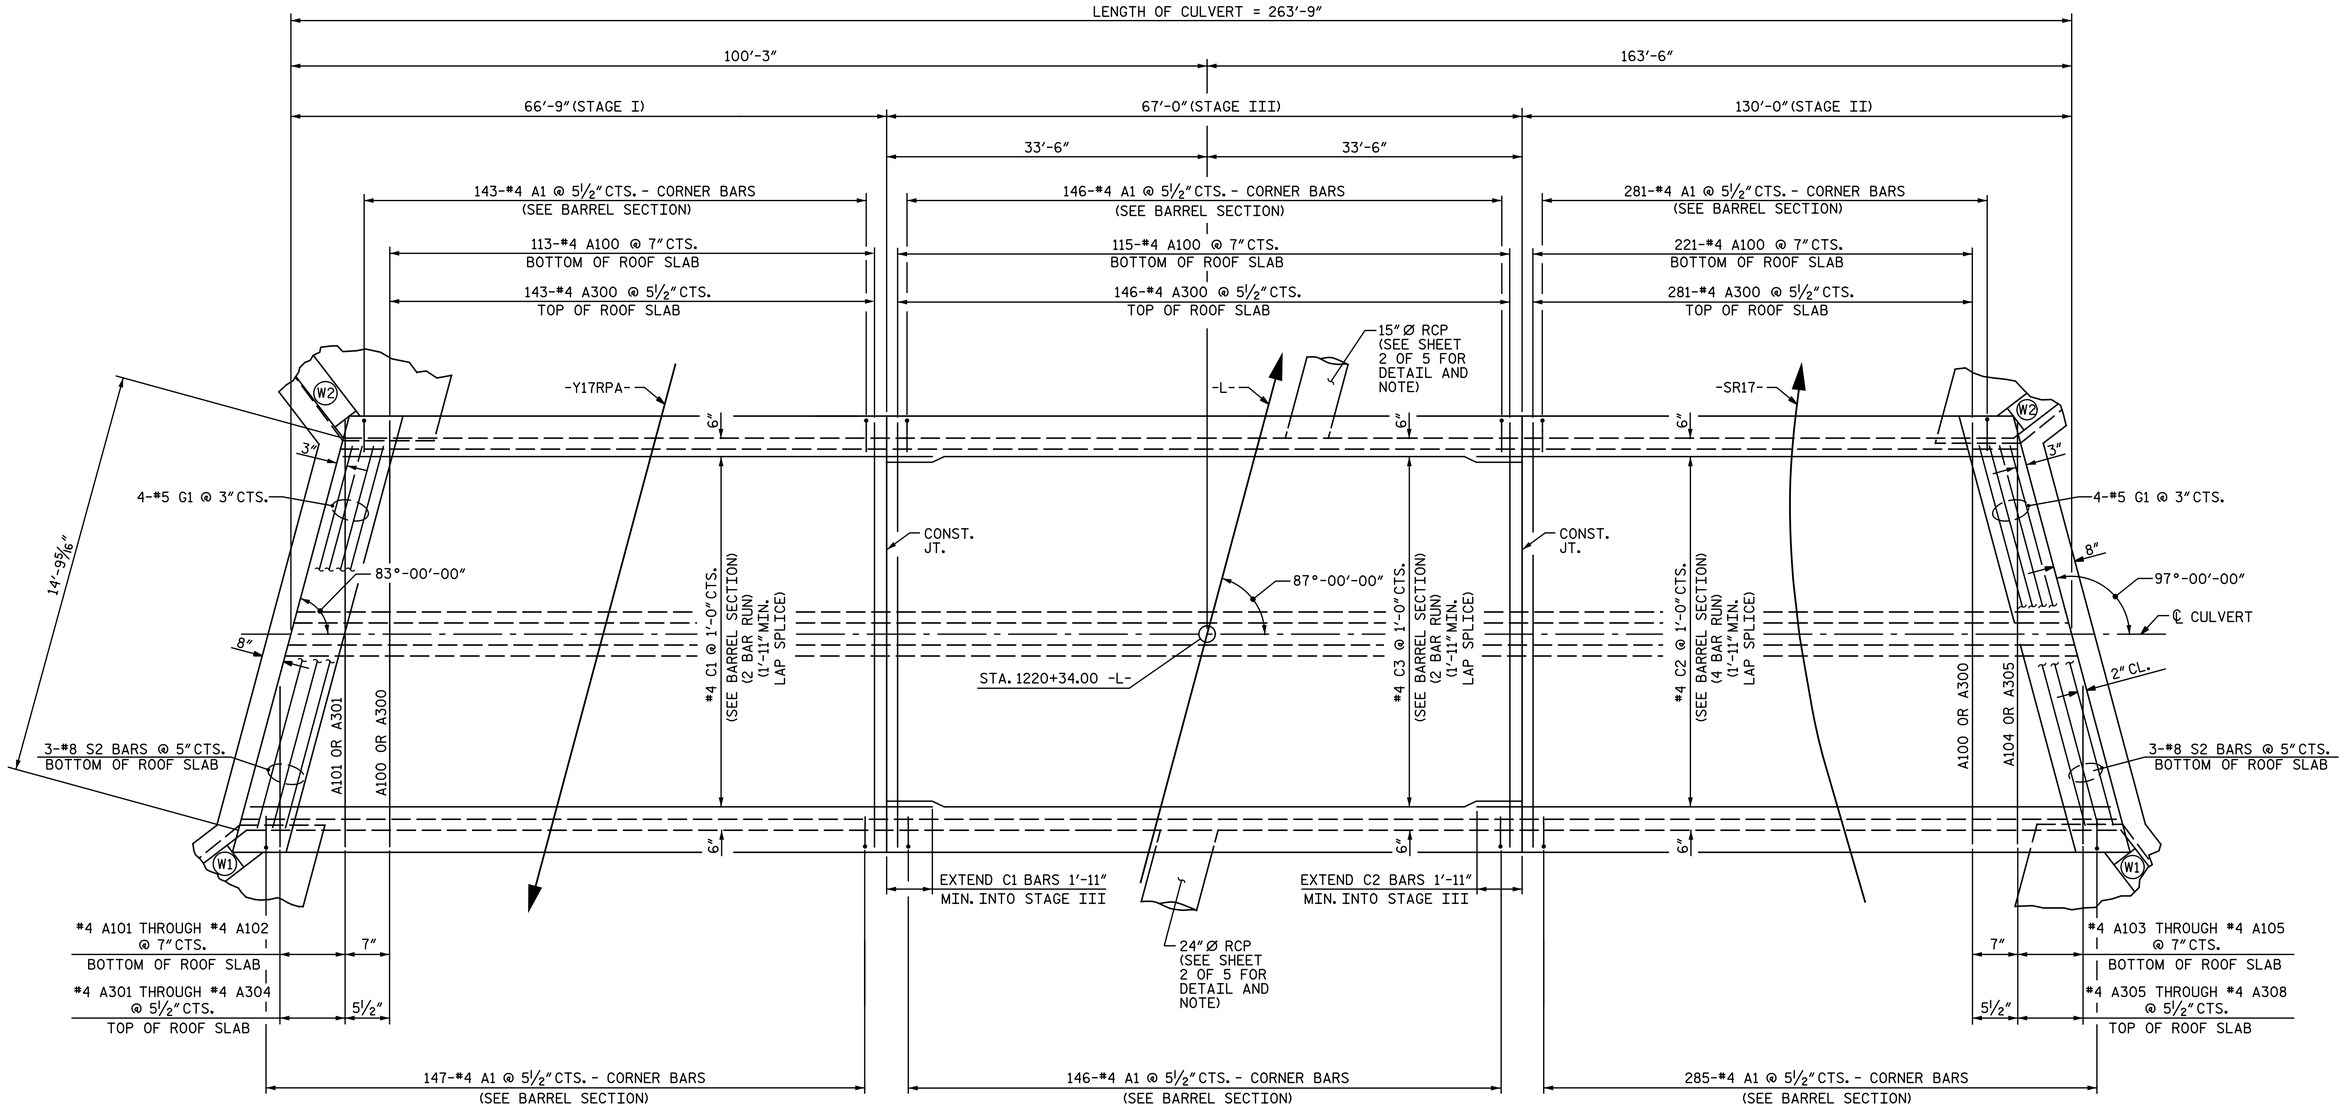

PLAN OF ROOF SLAB

PROJECT NO. I-5883

HARNETT COUNTY

STATION: 1220+34.00 -L-

SHEET 4 OF 5

NORTH CAROLINA PROFESSIONAL SEAL 043878 ENGINEER AMANDA H. SHARPE

DocuSigned by: Amanda H. Sharpe 81D6FFF4ECEF4D2...

12/11/2019

DOCUMENT NOT CONSIDERED FINAL UNLESS ALL SIGNATURES COMPLETED

STATE OF NORTH CAROLINA
DEPARTMENT OF TRANSPORTATION
RALEIGH

DOUBLE 7 FT. X 6 FT. CONCRETE BOX CULVERT 87° SKEW

REVISIONS						SHEET NO.
NO.	BY:	DATE:	NO.	BY:	DATE:	CI-4
1			3			TOTAL SHEETS
2			4			7

Michael Baker INTERNATIONAL
Michael Baker Engineering
8000 Regency Parkway, Suite 600
Cary, North Carolina 27518
NC License No.: F-1084

DRAWN BY : N. B. SPEAKS DATE : 3-13-19
CHECKED BY : A. H. SHARPE DATE : 6-14-19