GEOTECHNICAL ENGINEER	ENGINEER
NORTH CAROLINA PROFESSIONAL SEAL 029147 ENGINEER KRISTEN H. HILL DocuSigned by: Kristen Hill E52CFCB546224F2... 5/12/2021 SIGNATURE DATE	SIGNATURE DATE

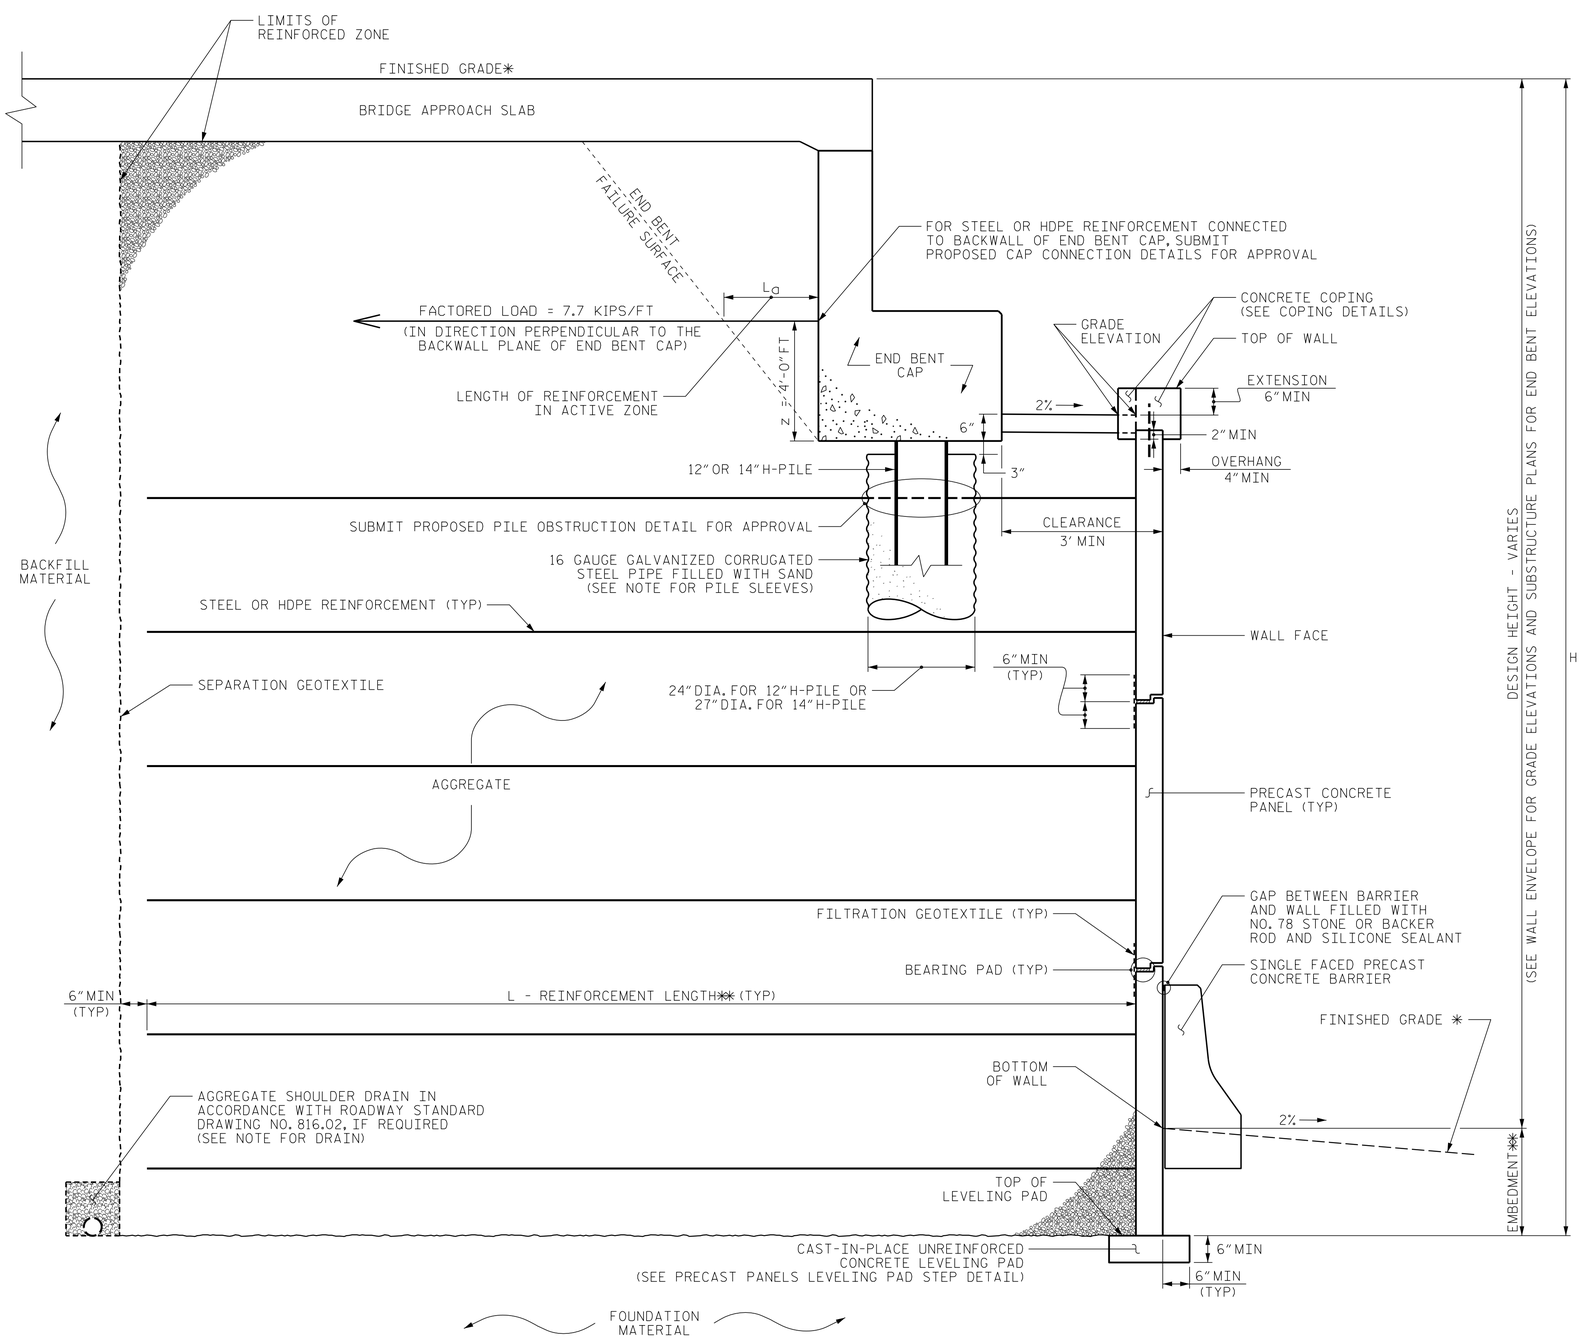

MSE ABUTMENT WALL WITH PRECAST PANELS - TYPICAL SECTION

*SEE ROADWAY PLANS FOR FINISHED GRADE DETAILS.
**SEE MSE RETAINING WALLS PROVISION AND IF APPLICABLE, MSE WALL NOTES FOR EMBEDMENT AND REINFORCEMENT LENGTH REQUIREMENTS.

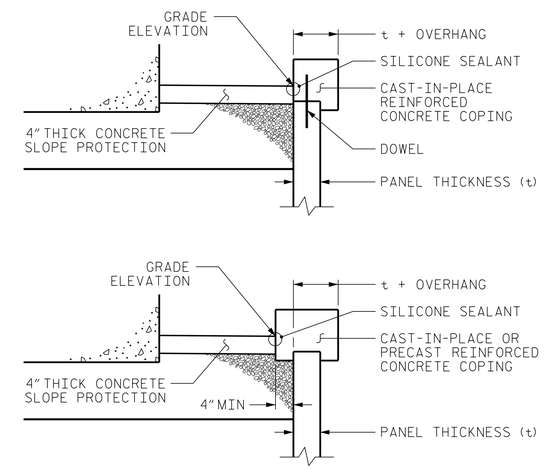

COPING DETAILS

AT THE CONTRACTOR'S OPTION, CONNECT COPING TO PANELS WITH DOWELS OR EXTEND COPING DOWN BACK OF PANELS.

PROJECT NO.: I-5883

HARNETT COUNTY

STATION: 27+09.19 -Y16- / 1101+61.98 -L-

SHEET 3 OF 5

NORTH CAROLINA DEPARTMENT OF TRANSPORTATION
DIVISION OF HIGHWAYS

GEOTECHNICAL ENGINEERING UNIT

MSE RETAINING WALL NO. 1 AND NO. 2 TYPICAL SECTION AT BRIDGE ABUTMENT

REVISIONS							SHEET NO.
NO.	BY	DATE	NO.	BY	DATE		
1			3				W-3
2			4				

PREPARED BY: KHH	DATE: 2/7/19
REVIEWED BY: SEM	DATE: 2/7/19