DocuSign Envelope ID: C95C1116-09B8-4D54-AA13-DD554C14E55E

PROJ. REFERENCE NO.	SHEET NO.
15BPR.19	TMP-5

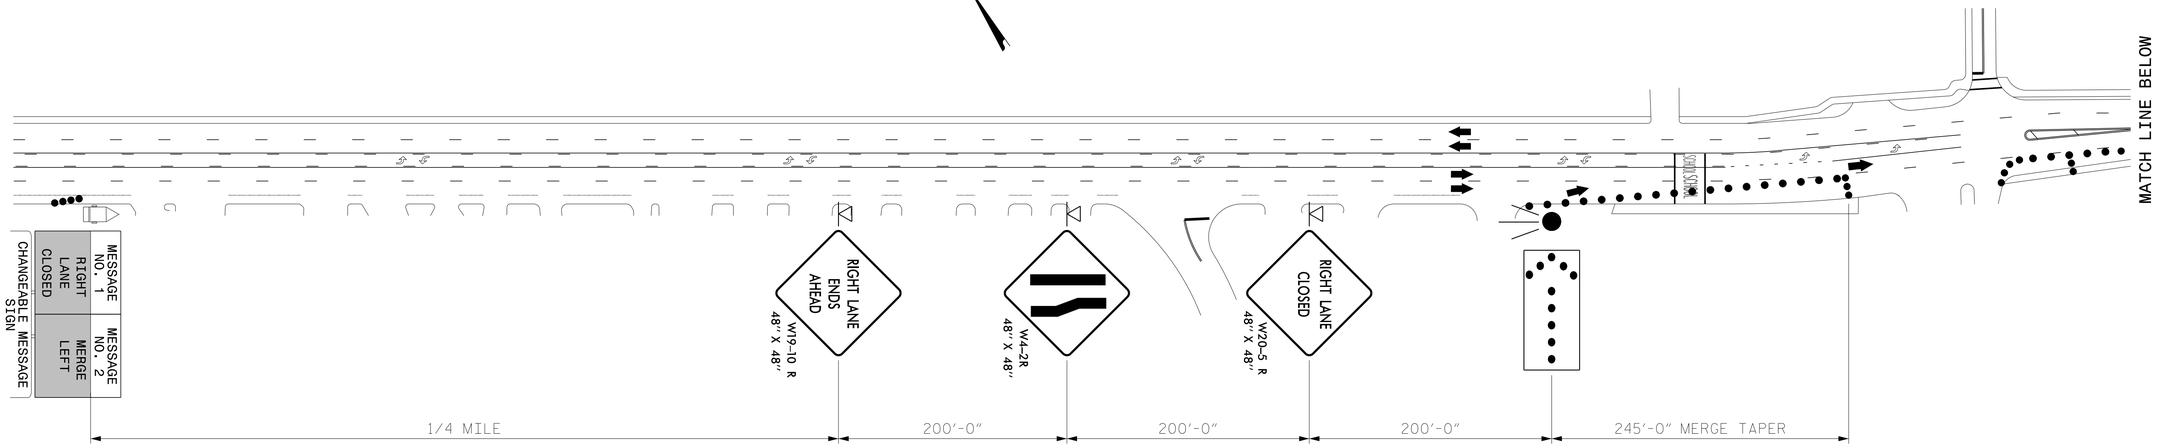

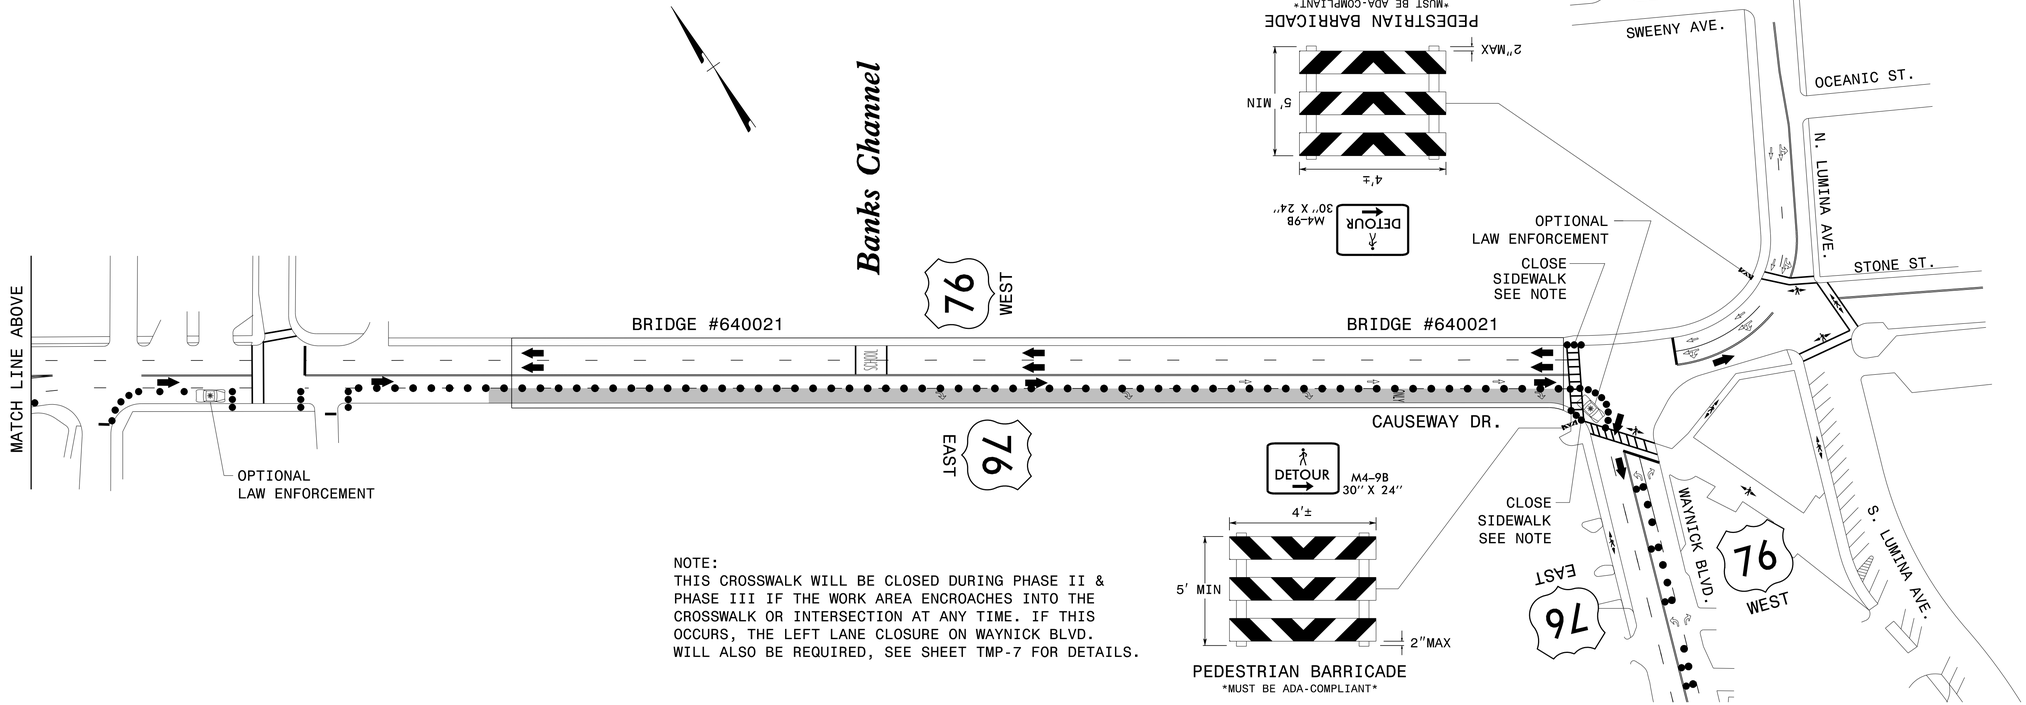

NOTE:
THIS CROSSWALK WILL BE CLOSED DURING PHASE II & PHASE III IF THE WORK AREA ENCROACHES INTO THE CROSSWALK OR INTERSECTION AT ANY TIME. IF THIS OCCURS, THE LEFT LANE CLOSURE ON WAYNICK BLVD. WILL ALSO BE REQUIRED, SEE SHEET TMP-7 FOR DETAILS.

WSP USA Inc.
434 FAYETTEVILLE STREET
SUITE 1500
RALEIGH, NC 27601
TEL: 1.919.836.4040

LICENSE NO. F-0165

APPROVED: _____

DATE: _____

SEAL

NORTH CAROLINA PROFESSIONAL SEAL 038744 ENGINEER TRACY J. HOWARD
DocuSigned by: Tracy Howard
10/19/2020

DOCUMENT NOT CONSIDERED FINAL UNLESS ALL SIGNATURES COMPLETED

DIVISION OF HIGHWAYS
STATE OF NORTH CAROLINA
DEPARTMENT OF TRANSPORTATION
WORK ZONE TRAFFIC CONTROL

PHASE III

US 76 EAST
CAUSEWAY DRIVE
RIGHT LANE CLOSURE

10/8/2020
L:\Raleigh Office Projects\Structures\2018\188906-05 NCDOT - 64002\New Hanover Co\05 Plans\10 DGN\TCP\200_035_15BPR.19_TMP-5.dgn
User:USM00428