DocuSign Envelope ID: 292C79D9-224C-4D38-B301-3E8F8C081A38

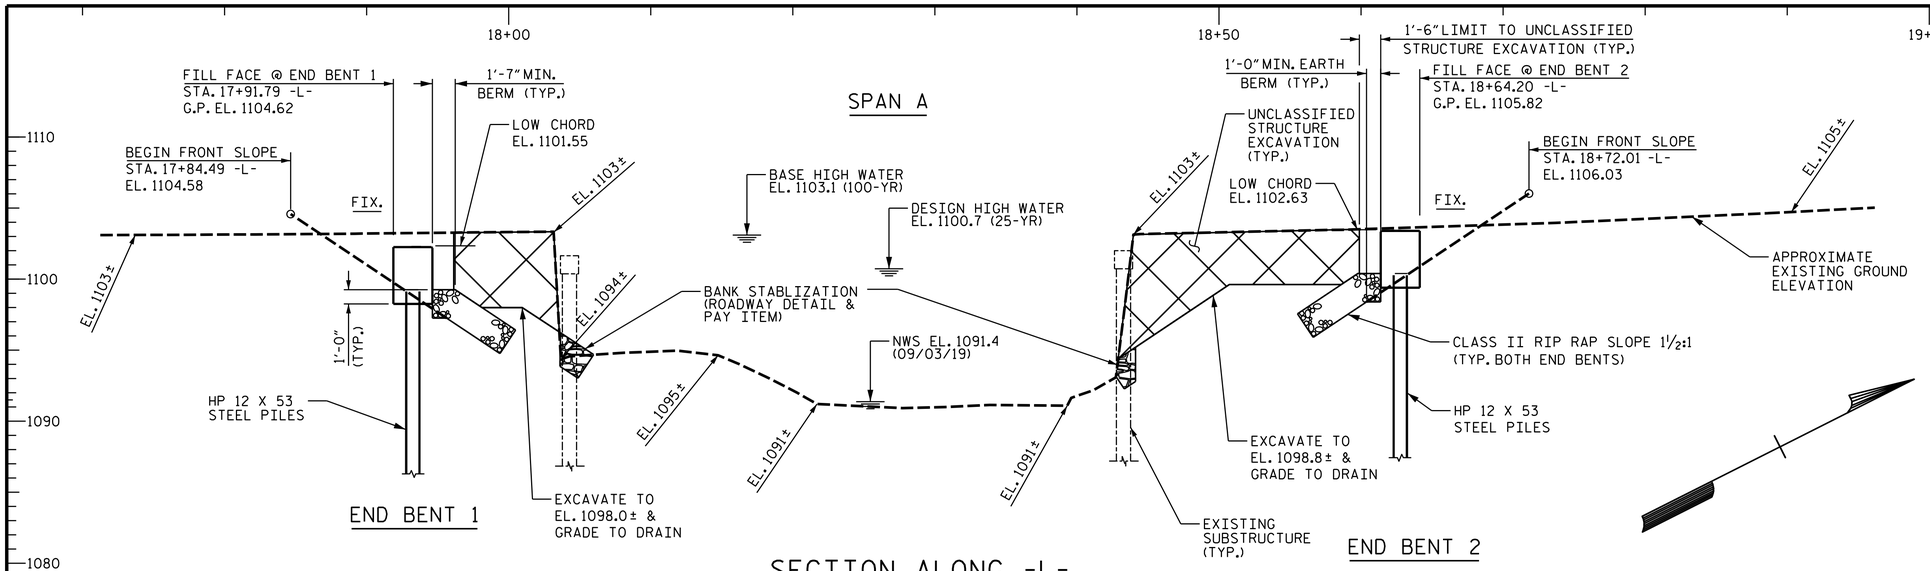

SECTION ALONG -L-

-6.5366% △ 4.5443%

P. I. STA. = 17+30.00 -L-
EL. = 1099.04
V. C. = 410'

GRADE DATA

I HEREBY CERTIFY THESE PLANS
ARE THE AS-BUILT PLANS

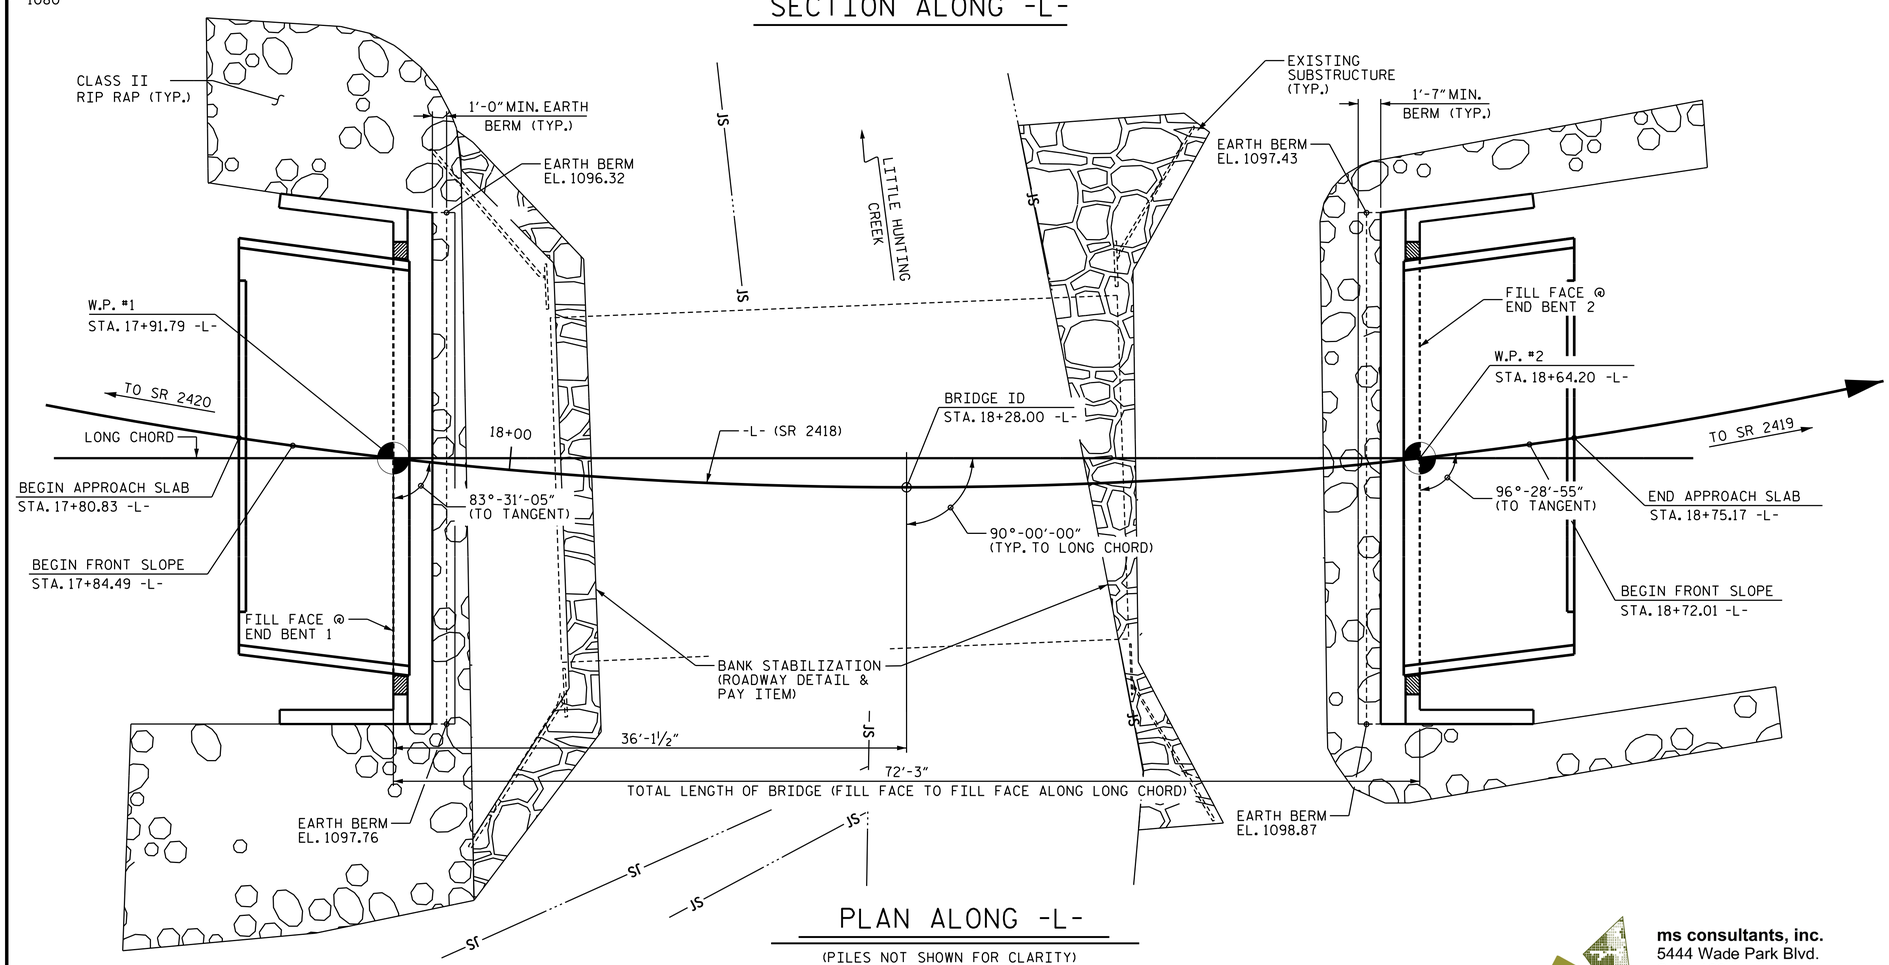

PLAN ALONG -L-

(PILES NOT SHOWN FOR CLARITY)

HORIZONTAL CURVE DATA

P.I. STA. = 18+91.89 -L-
Δ = 55°-32'-56.4" (LT)
D = 17°-54'-17.8"
L = 310.24'
T = 168.53'
R = 320.00'

PROJECT NO. BR-0108
WILKES COUNTY
STATION: 18+28.00 -L-

SHEET 1 of 3 REPLACES BRIDGE NO. 04

STATE OF NORTH CAROLINA
DEPARTMENT OF TRANSPORTATION
RALEIGH

GENERAL DRAWING
BRIDGE 4 ON SR 2418
OVER LITTLE HUNTING CREEK
BETWEEN SR 2420 AND SR 2419

REVISIONS							SHEET NO.
NO.	BY:	DATE:	NO.	BY:	DATE:		S-1
1			3				TOTAL SHEETS
2			4				14

DOCUMENT NOT CONSIDERED FINAL UNLESS ALL SIGNATURES COMPLETED

NORTH CAROLINA PROFESSIONAL SEAL 037903 ENGINEER JEFFREY M. KEPICH

DocuSigned by: Jeffrey Kepich 5/18/2021

ms consultants, inc.
5444 Wade Park Blvd.
Suite 160
Raleigh, NC 27607
NC License Number : C-3239

DRAWN BY : J.M. KEPICH DATE : 11/2020
CHECKED BY : L.M. SAMPLES DATE : 04/2021
DESIGN ENGINEER OF RECORD : J.M. KEPICH DATE : 05/2021

$$$$$$SYSTIME$$$$$
$$$$$$$$$$$$$$$$$$DGN$$$$$$$$$$$$$$$$$$
$$$$USERNAME$$$$