DocuSign Envelope ID: 31523FC1-A234-4A74-AB82-1F64E1D9F523

6/2/99

INTERSECTION DETAIL 9
–L–, –Y31–, AND –Y31A–
(SMYRNA RD. & SMYRNA DR.)

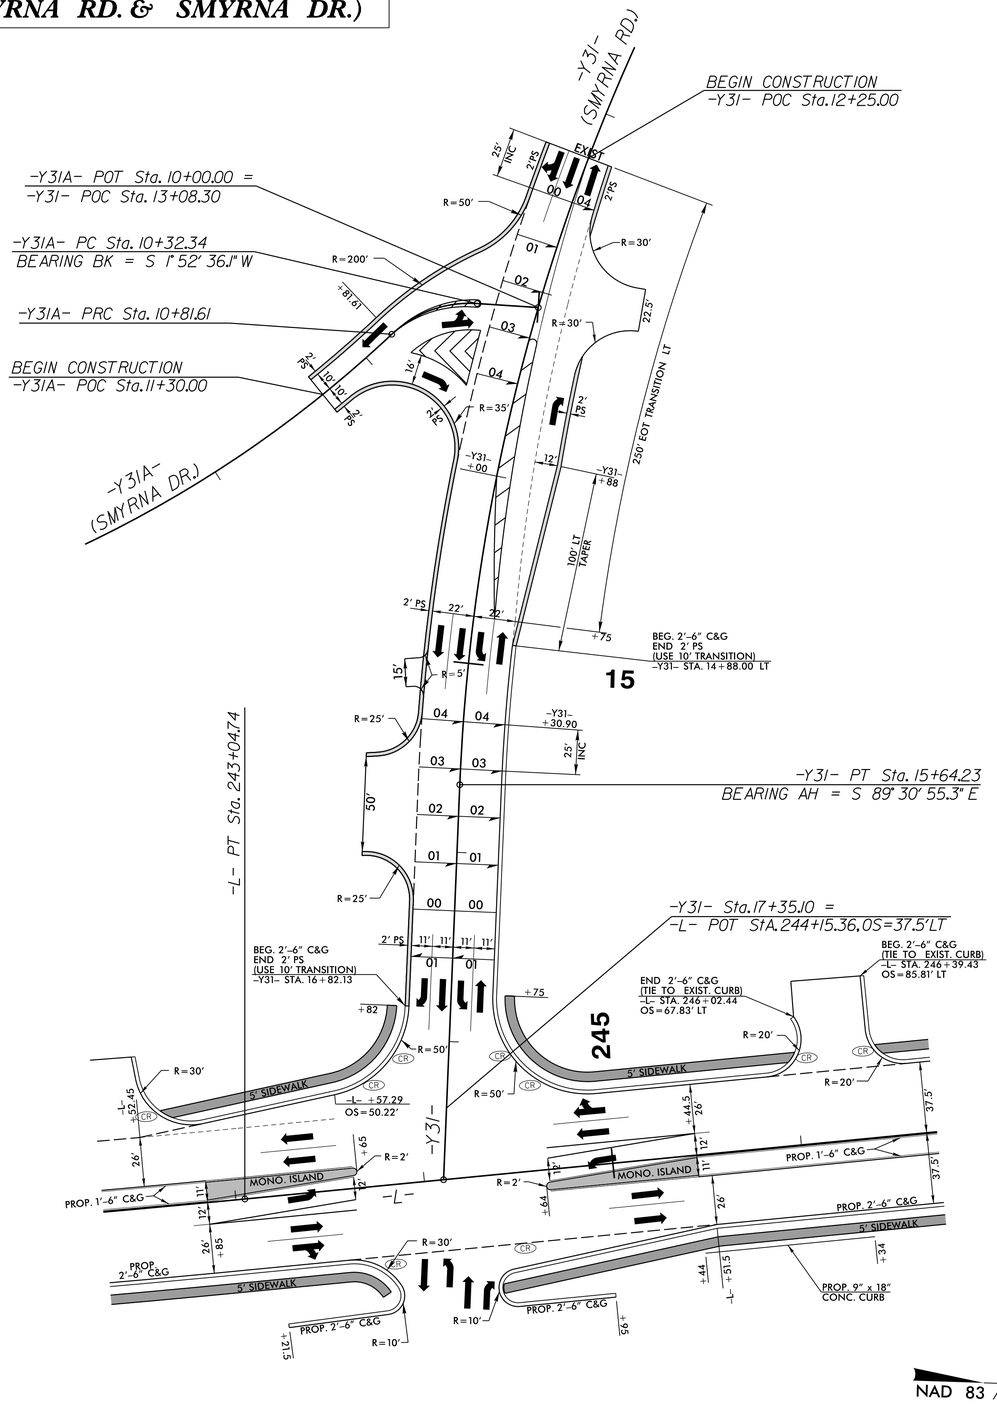

SEE PLAN SHEET 9

INTERSECTION DETAIL 10
–L– AND –Y32–
(FLOWERS–PRIDGEN DR.)

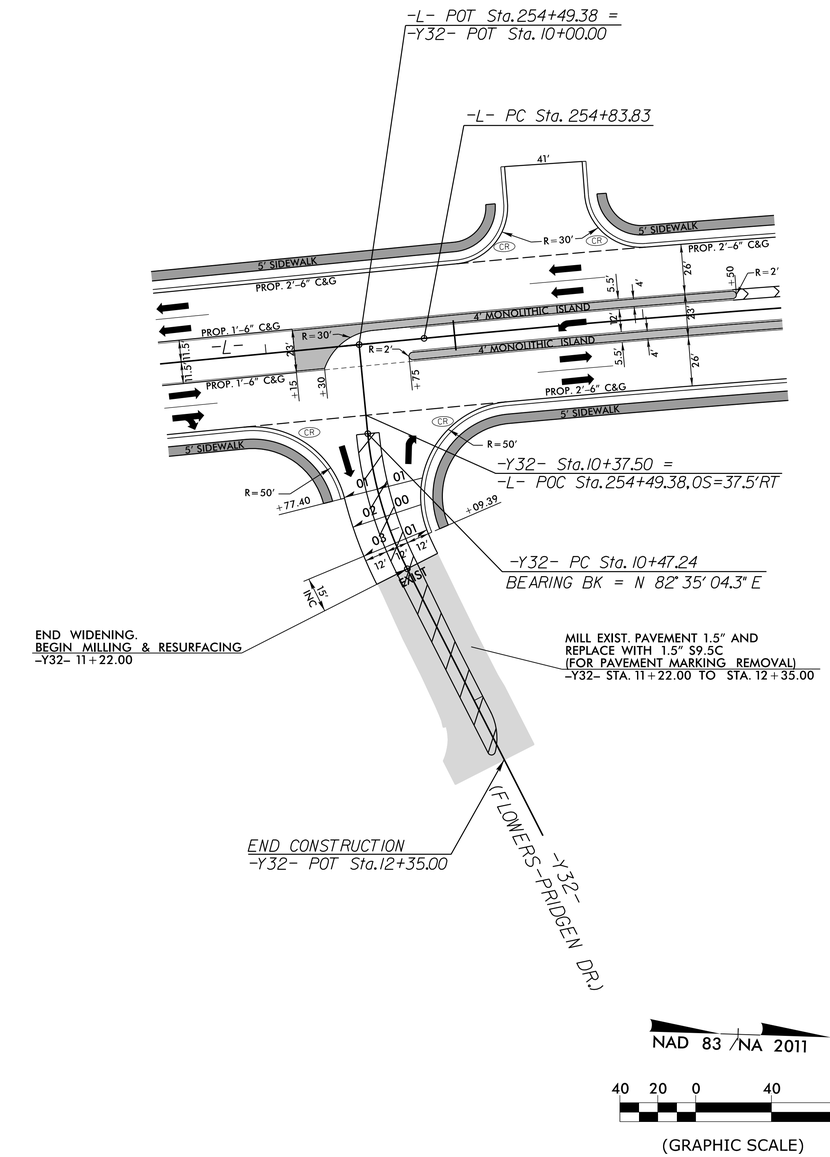

CONCRETE MONOLITHIC ISLAND
SIDEWALK

SEE PLAN SHEET 10

PROJECT REFERENCE NO.	SHEET NO.
R-5020B	2B-6

ROADWAY DESIGN ENGINEER

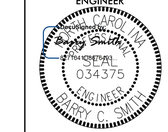

6/24/2020

DOCUMENT NOT CONSIDERED FINAL UNLESS ALL SIGNATURES COMPLETED

KCI
http://www.kci.com
Engineers • Planners • Scientists • Construction Managers
4505 Falls of Neuse Road, Suite 400
Raleigh, NC 27609-6270
Phone (919) 783-9214 • Fax (919) 783-9266

20-MAR-2020 10:36
R:\Roadway\Proj\R-5020B_Rdy_dtl_Intersections.dgn
R-5020B US 701 Widening
NCDOT
$$$$USERNAME$$$$