DocuSign Envelope ID: 1EAC11B7-CD32-4174-AF2A-ADED4BE6444F

TIP NO.	SHEET NO.
R-5020B	PMP-5

APPROVED: DocuSigned by: Steve Miller 1583A429322B44A...

DATE: 4/27/2020

SEAL

NORTH CAROLINA PROFESSIONAL SEAL 037026 ENGINEER STEVEN D. MILLER

DOCUMENT NOT CONSIDERED FINAL UNLESS ALL SIGNATURES COMPLETED

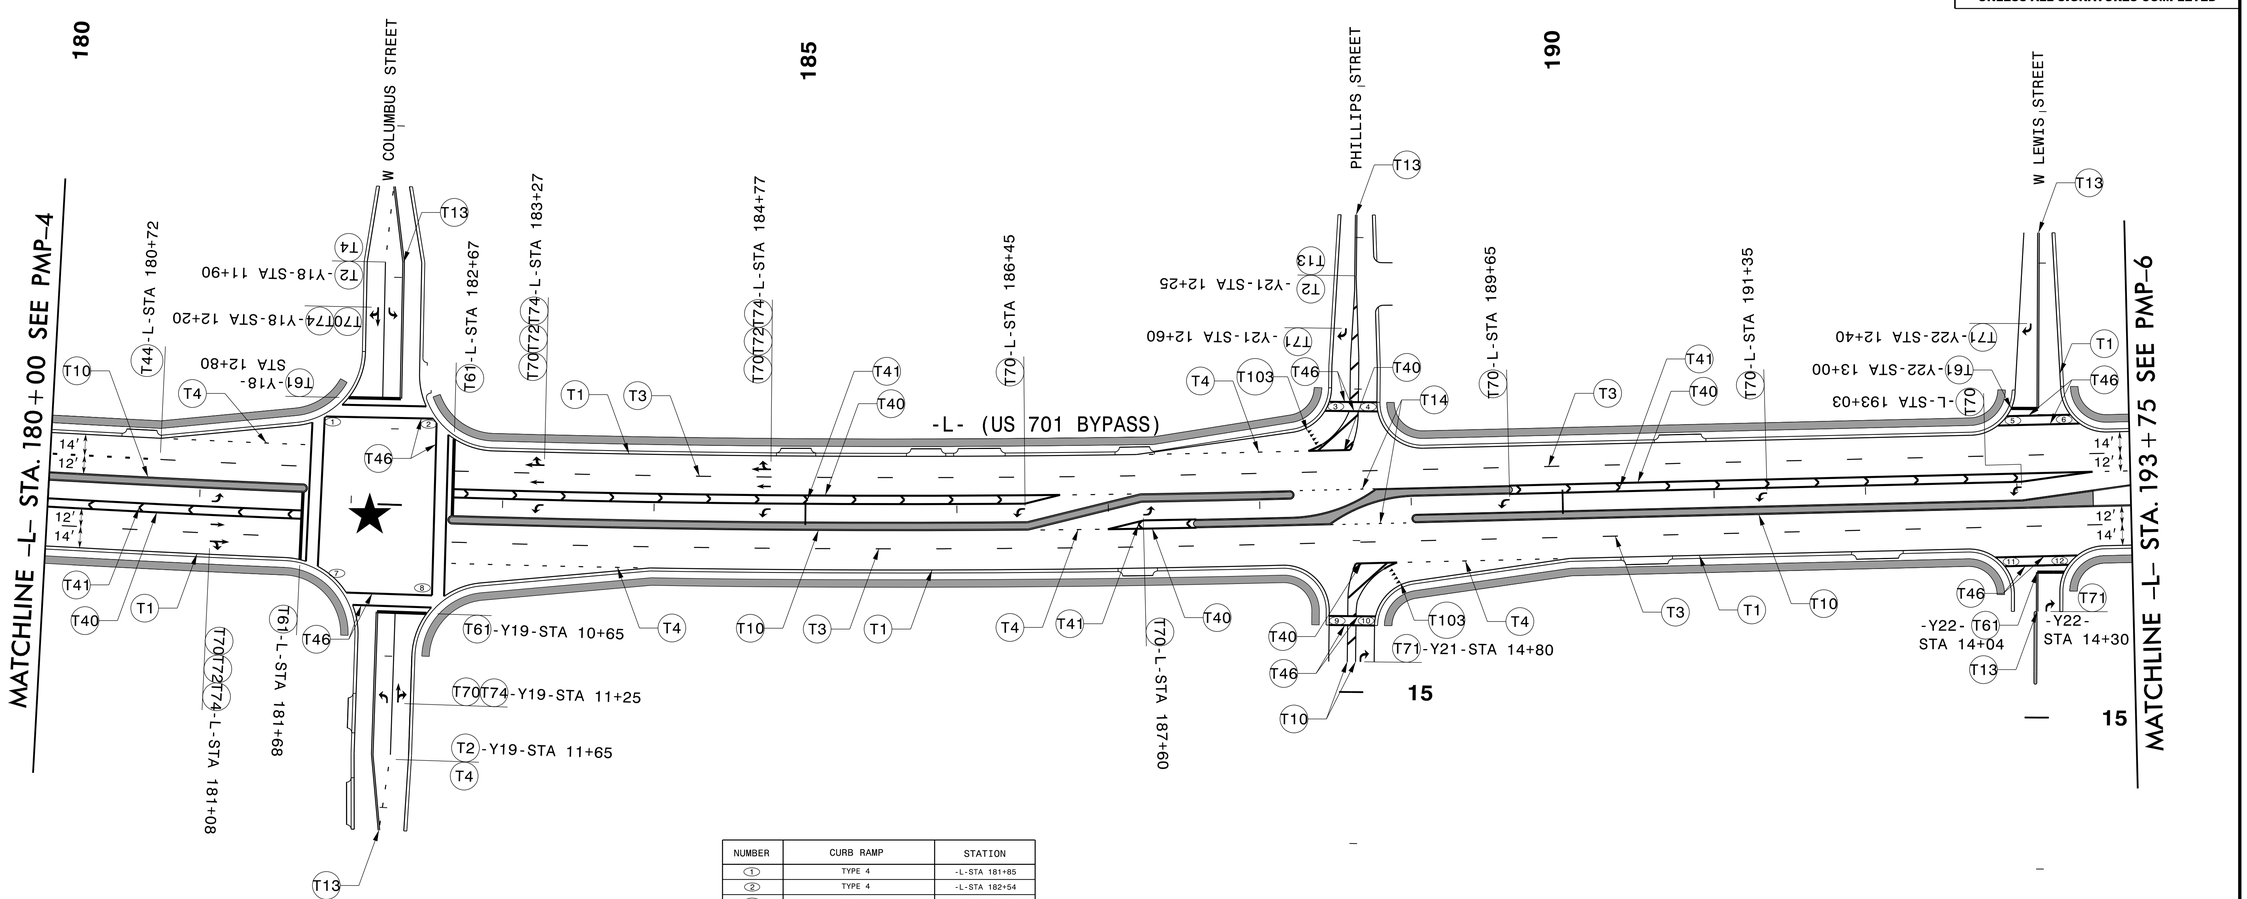

NUMBER	CURB RAMP	STATION
①	TYPE 4	-L-STA 181+85
②	TYPE 4	-L-STA 182+54
③	TYPE 3	-L-STA 188+45
④	TYPE 3	-L-STA 188+85
⑤	TYPE 3	-L-STA 192+90
⑥	TYPE 3	-L-STA 193+35
⑦	TYPE 4	-L-STA 181+85
⑧	TYPE 2A	-L-STA 182+54
⑨	TYPE 3	-L-STA 188+45
⑩	TYPE 3	-L-STA 188+85
⑪	TYPE 3	-L-STA 192+90
⑫	TYPE 3	-L-STA 193+35

NOTE:

★ SIGNALIZED INTERSECTION

SEPI
1 Glenwood Avenue
Raleigh, NC 27603
Tel:919.789.9977
Fax:919.789.9591
License: C-2197

PAVEMENT MARKING DETAIL

4/27/2020
21:20:0
USER:Bowman