DocuSign Envelope ID: 1EAC11B7-CD32-4174-AF2A-ADED4BE6444F

TIP NO.	SHEET NO.
R-5020B	PMP-9

APPROVED: DocuSigned by: Steve Miller 1583A429322B44A...

DATE: 4/27/2020

SEAL

NORTH CAROLINA PROFESSIONAL SEAL 037026 ENGINEER STEVEN D. MILLER

DOCUMENT NOT CONSIDERED FINAL UNLESS ALL SIGNATURES COMPLETED

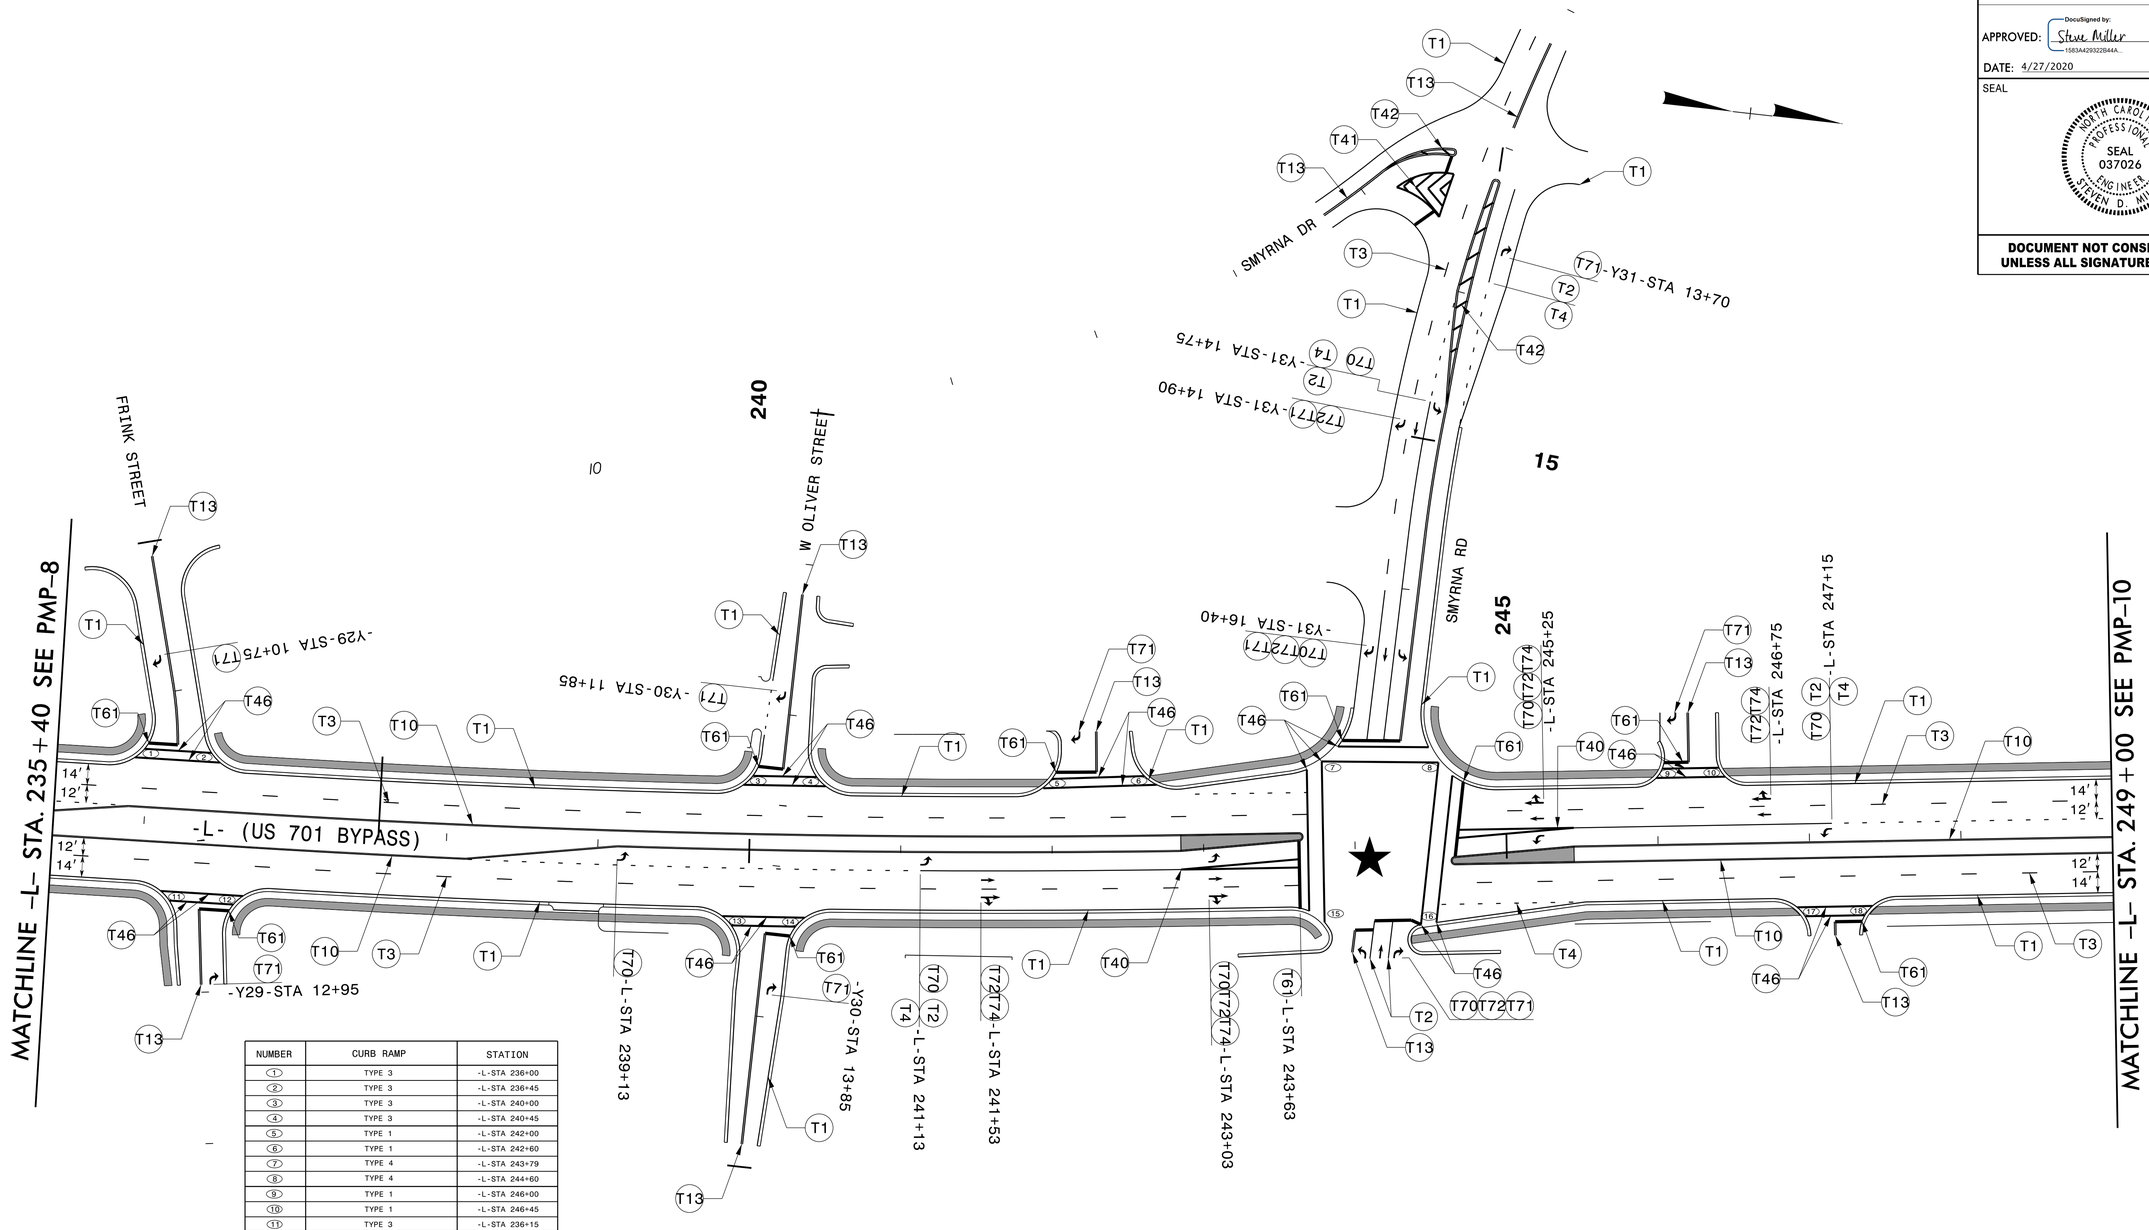

NUMBER	CURB RAMP	STATION
①	TYPE 3	-L-STA 236+00
②	TYPE 3	-L-STA 236+45
③	TYPE 3	-L-STA 240+00
④	TYPE 3	-L-STA 240+45
⑤	TYPE 1	-L-STA 242+00
⑥	TYPE 1	-L-STA 242+60
⑦	TYPE 4	-L-STA 243+79
⑧	TYPE 4	-L-STA 244+60
⑨	TYPE 1	-L-STA 246+00
⑩	TYPE 1	-L-STA 246+45
⑪	TYPE 3	-L-STA 236+15
⑫	TYPE 3	-L-STA 236+60
⑬	TYPE 3	-L-STA 239+85
⑭	TYPE 3	-L-STA 240+35
⑮	TYPE 3	-L-STA 243+75
⑯	TYPE 3	-L-STA 244+50
⑰	TYPE 1	-L-STA 246+92
⑱	TYPE 1	-L-STA 247+40

NOTE:

★ SIGNALIZED INTERSECTION

SEPI
1 Glenwood Avenue
Raleigh, NC 27603
Tel:919.789.9977
Fax:919.789.9591
License: C-2197

PAVEMENT MARKING DETAIL

4/27/2020
USER:Rpiump