DocuSign Envelope ID: 7A8A0763-5236-45A7-BFDD-3526F56D3135

PROJECT REFERENCE NO.	SHEET NO.
R-5020B	SCP-3

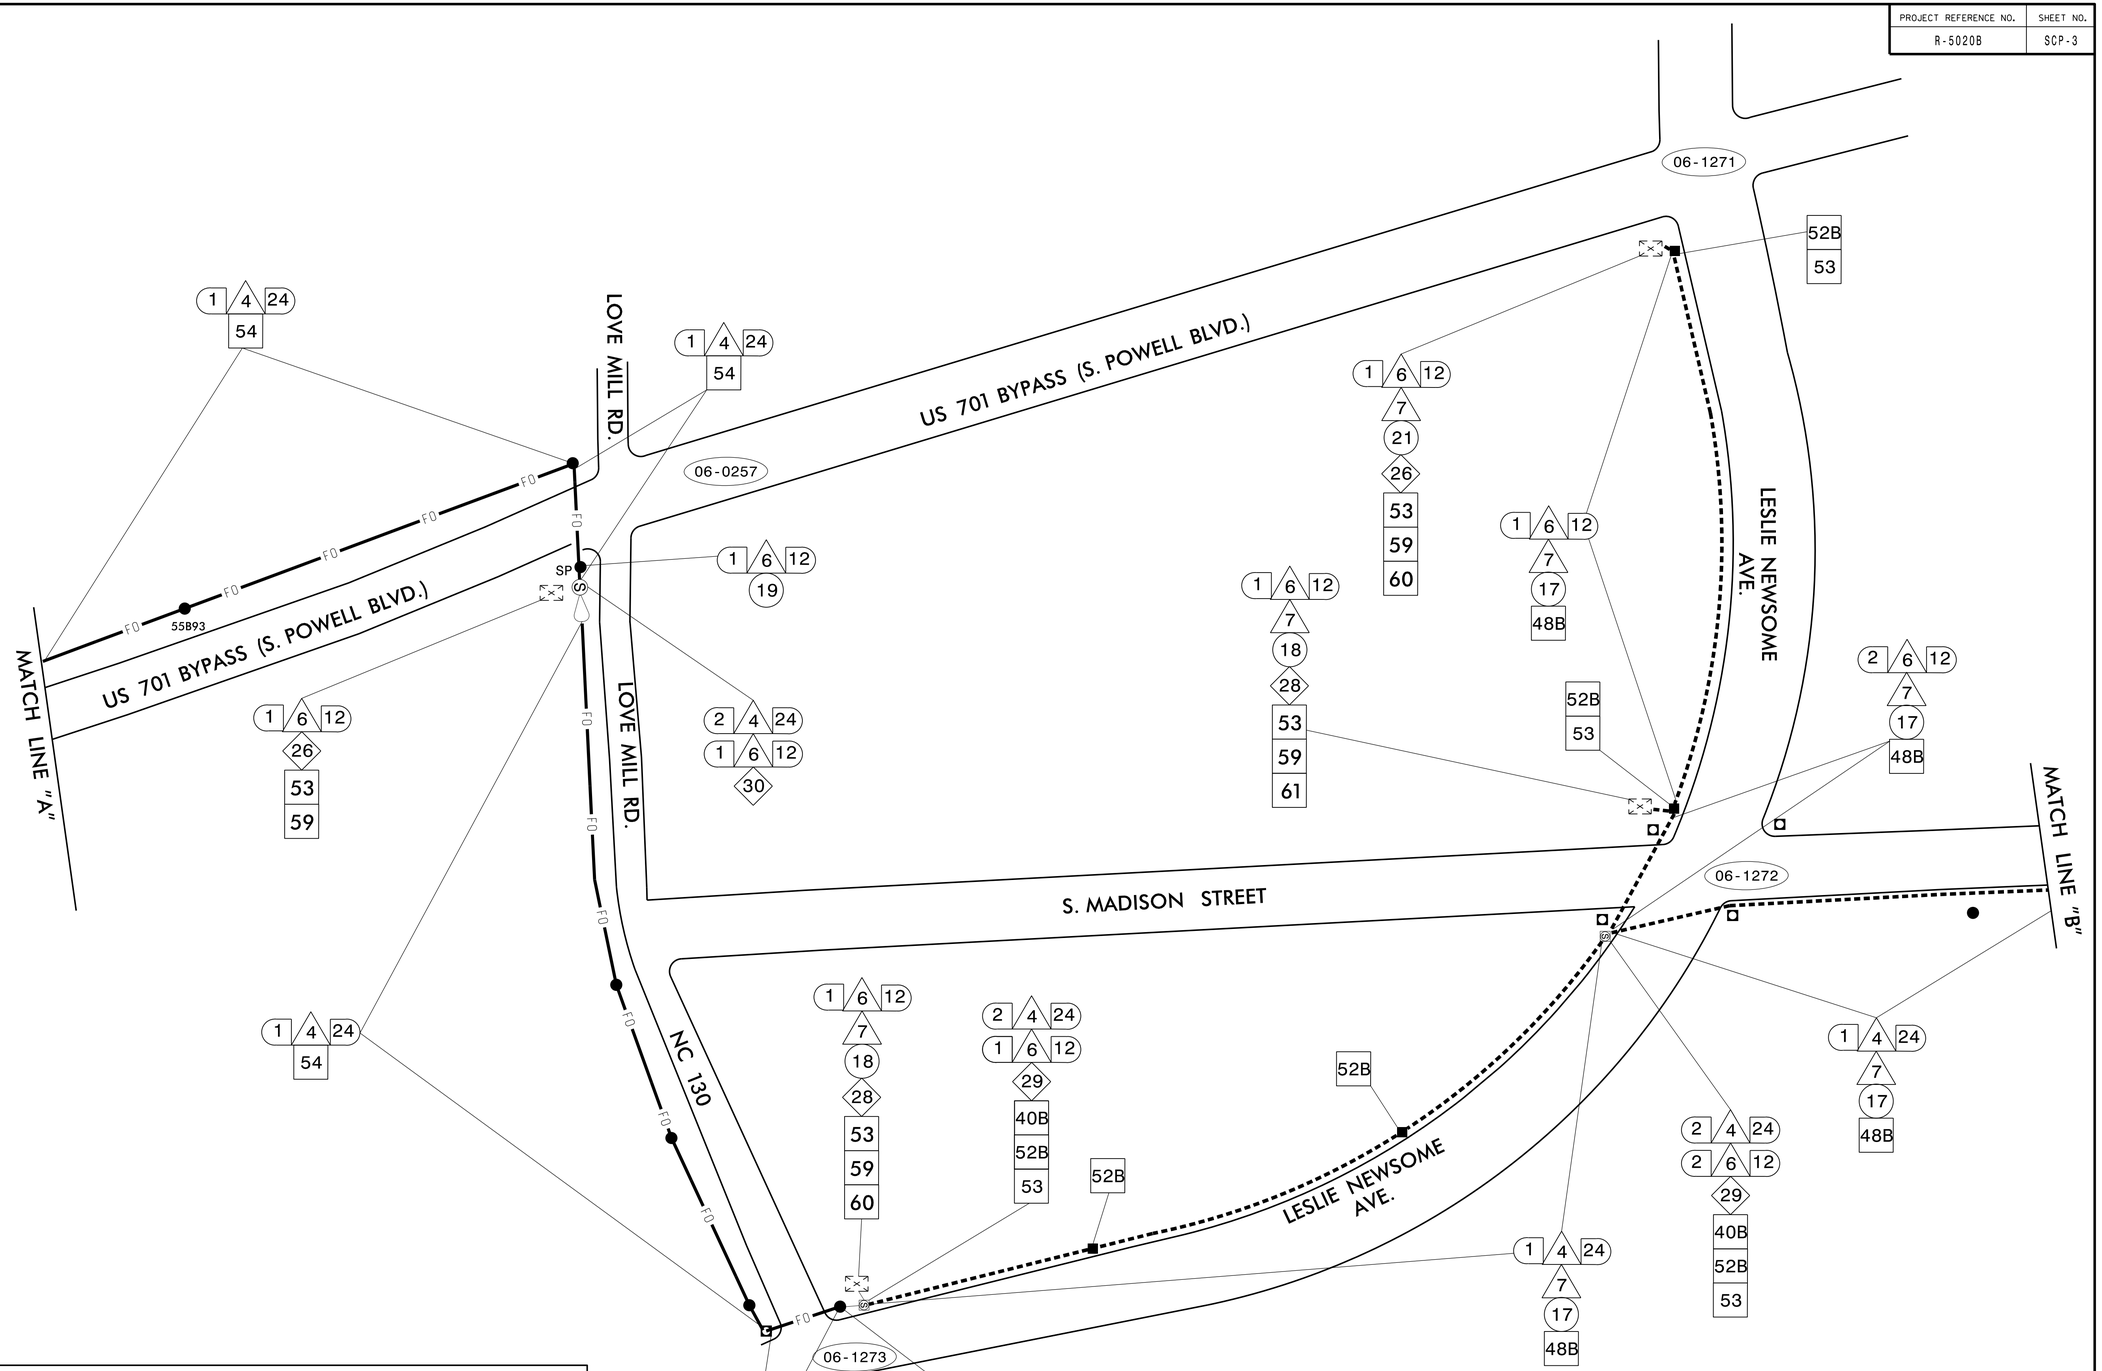

Notes

1. Record existing splice arrangements in Existing Splice Enclosures and Signal Cabinets prior to beginning work associated with splicing in the new fiber. If discrepancies exist, contact the Engineer to determine how to proceed prior to re-splicing.

2. Contact the Division 6 Traffic Signal Supervisor at 910-364-0606, and provide a minimum of 5 working days notice prior to disturbing the existing fiber splices.

NC Dept of Transportation
Division of Highways
Final Drawing Date: _____
_____
ITS & Signals Unit

SEPI
Engineering & Construction, Inc.
1 Glenwood Avenue
Raleigh, NC 27603
Tel:919.789.9977
Fax:919.789.9591
License: C-2197

Prepared for the Offices of:
Transportation Mobility and Safety Division
Intelligent Transportation Systems
Signal Design Section
750 N. Greenfield Pkwy, Garner, NC 27529

SCALE
0 60
1"=60'

COMMUNICATIONS CABLE AND CONDUIT ROUTING PLANS

DIVISION 6 | COLOMBUS COUNTY | WHITEVILLE

PLAN DATE:	March 2020	REVIEWED BY:	G. G. Murr, Jr.
PREPARED BY:	M. Ishak	REVIEWED BY:	

REVISIONS	INIT.	DATE

SEAL
NORTH CAROLINA PROFESSIONAL SEAL 14543 ENGINEER GENE G. MURR, JR.

DocuSigned by:
Gene G. Murr Jr.
SIGNATURE
5/14/2020
DATE

Microstation Filename:
CADD Filename: