T.I.P. NO.	SHEET NO.
R-5020B	UC-1

DOCUMENT NOT CONSIDERED FINAL UNTIL ALL SIGNATURES ARE COMPLETED

STATE OF NORTH CAROLINA
DIVISION OF HIGHWAYS

UTILITY CONSTRUCTION PLANS
COLUMBUS COUNTY

LOCATION: US 701 BYPASS (MADISON STREET-JK POWELL BLVD.) FROM SR 1437 (VIRGIL AVENUE) TO US 74/76

TYPE OF WORK: WATER AND SEWER REPLACEMENT AND RELOCATION

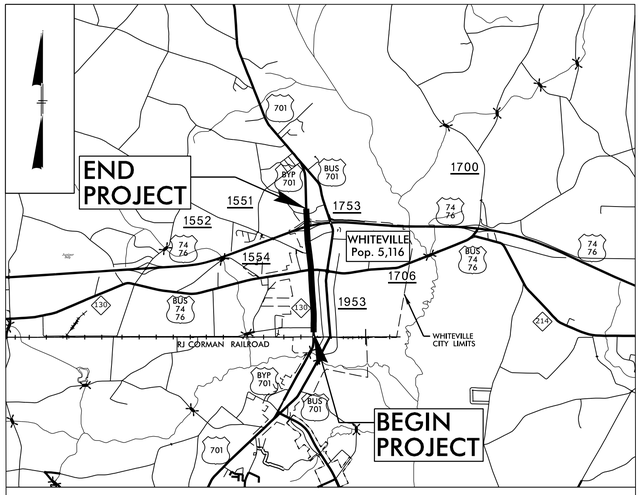

VICINITY MAP
(NOT TO SCALE)

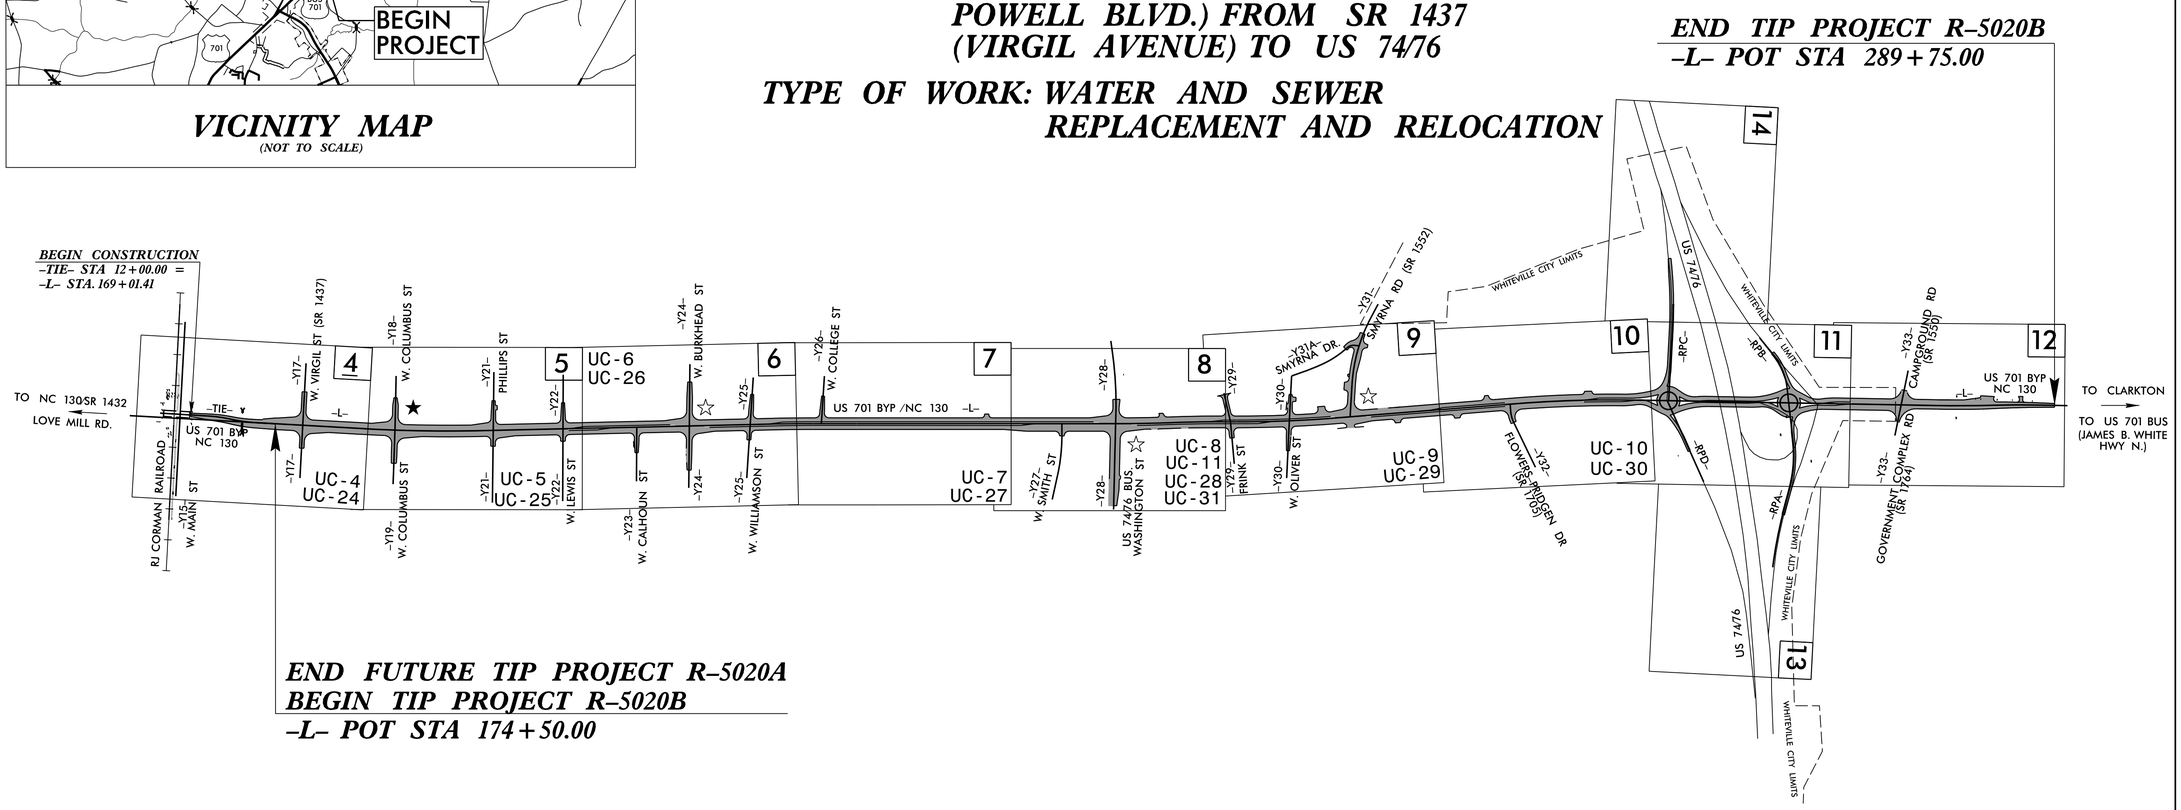

GRAPHIC SCALES

50 25 0 50 100
PLANS

50 25 0 50 100
PROFILE (HORIZONTAL)

10 5 0 10 20
PROFILE (VERTICAL)

INDEX OF SHEETS

SHEET NO.:	DESCRIPTION:
UC-1	UC TITLE SHEET
UC-2	UTILITY SYMBOLOGY
UC-3	NOTES
UC-3A THRU UC-3K	DETAILS
UC-4 THRU UC-11	WATER LINE PLAN SHEETS
UC-12 THRU UC-23	WATER LINE PROFILE SHEETS
UC-24 THRU UC-31	SEWER LINE PLAN SHEETS
UC-32 THRU UC-39	SEWER LINE PROFILE SHEETS

WATER AND SEWER OWNERS ON PROJECT

CITY OF WHITEVILLE
317 S. MADISON STREET
WHITEVILLE, NC 24872

PREPARED IN THE OFFICE OF

KCI
http://www.kci.com
Engineers • Planners • Scientists • Construction Managers
4505 Falls of Neuse Road, Suite 400
Raleigh, NC 27609
Phone (919) 783-9214 • Fax (919) 783-9266
License No. C-764

DINKISSA KEREYU, P.E. — PROJECT ENGINEER
MARCO MENENDEZ, P.E. — PROJECT MANAGER
ANGELICA PURA — PROJECT DESIGNER

SEAL

NORTH CAROLINA PROFESSIONAL SEAL 032322 ENGINEER MARCO R. MENENDEZ
9/3/2020

DIVISION OF HIGHWAYS
DIVISION 6
558 GILLESPIE ST.
FAYETTEVLLE, NC 28301
FAX (919) 250-4151

RICK HANDLIN — UTILITIES AREA COORDINATOR
RANDY ROGERS — UTILITIES AREA COORDINATOR
RICK BOUNDS — UTILITIES COORDINATOR

TIP PROJECT: R-5020B

09/08/99
28-AUG-2020 08:49
M:\2016\22160189 NCDOT R-5020B US 701Widening\Water Sanitary\R-5020B_sew_tsh_UC01.dgn
$$$$USERNAME$$$$