PROJECT REFERENCE NO.	SHEET NO.
R-5020B	UC-9

DESIGNED BY: DK
DRAWN BY: AP
CHECKED BY: MM
APPROVED BY:
REVISED:

NORTH CAROLINA DEPARTMENT OF TRANSPORTATION
UTILITIES ENGINEERING SEC.
PHONE:(919)707-6690
FAX:(919)250-4151

NORTH CAROLINA PROFESSIONAL SEAL 033333 ENGINEER Marco R. Menendez
DocuSigned by: 4E2015FB589A480...
9/3/2020

UTILITY CONSTRUCTION PLANS ONLY

KCI Engineers • Planners • Scientists • Construction Managers
4505 Falls of Neuse Road, Suite 400
Raleigh, NC 27609
Phone (919) 783-9214 • Fax (919) 783-9266
License No. C-764
http://www.kci.com

WATER LINE

NOTES:

1. SEE SHEET UC-3A FOR CONNECTION TO EXSTING AC WATER LINE DETAIL.
2. FOLLOWING CONSTRUCTION OF THE PROPOSED WATER LINE, ABANDON VALVE IN PLACE.
3. EXISTING PIPE TO BE ABANDONED SHALL BE REMOVED AS NECESSARY BY CONTRACTOR FOR THE PROPOSED PIPE INSTALLATION.
4. CONTRACTOR SHALL ENSURE THAT THE PROPOSED WATER MAIN IS INSTALLED AT LEAST 10 FEET LATERALLY FROM PROPOSED OR EXISTING (NOT TO BE ABANDONED) SANITARY FORCE MAIN PIPING.
5. PROPOSED WATER METER BOX FOR FUTURE METER BY OTHERS.

NAD 83

UTILITY CONSTRUCTION

DOCUMENT NOT CONSIDERED FINAL UNLESS ALL SIGNATURES COMPLETED

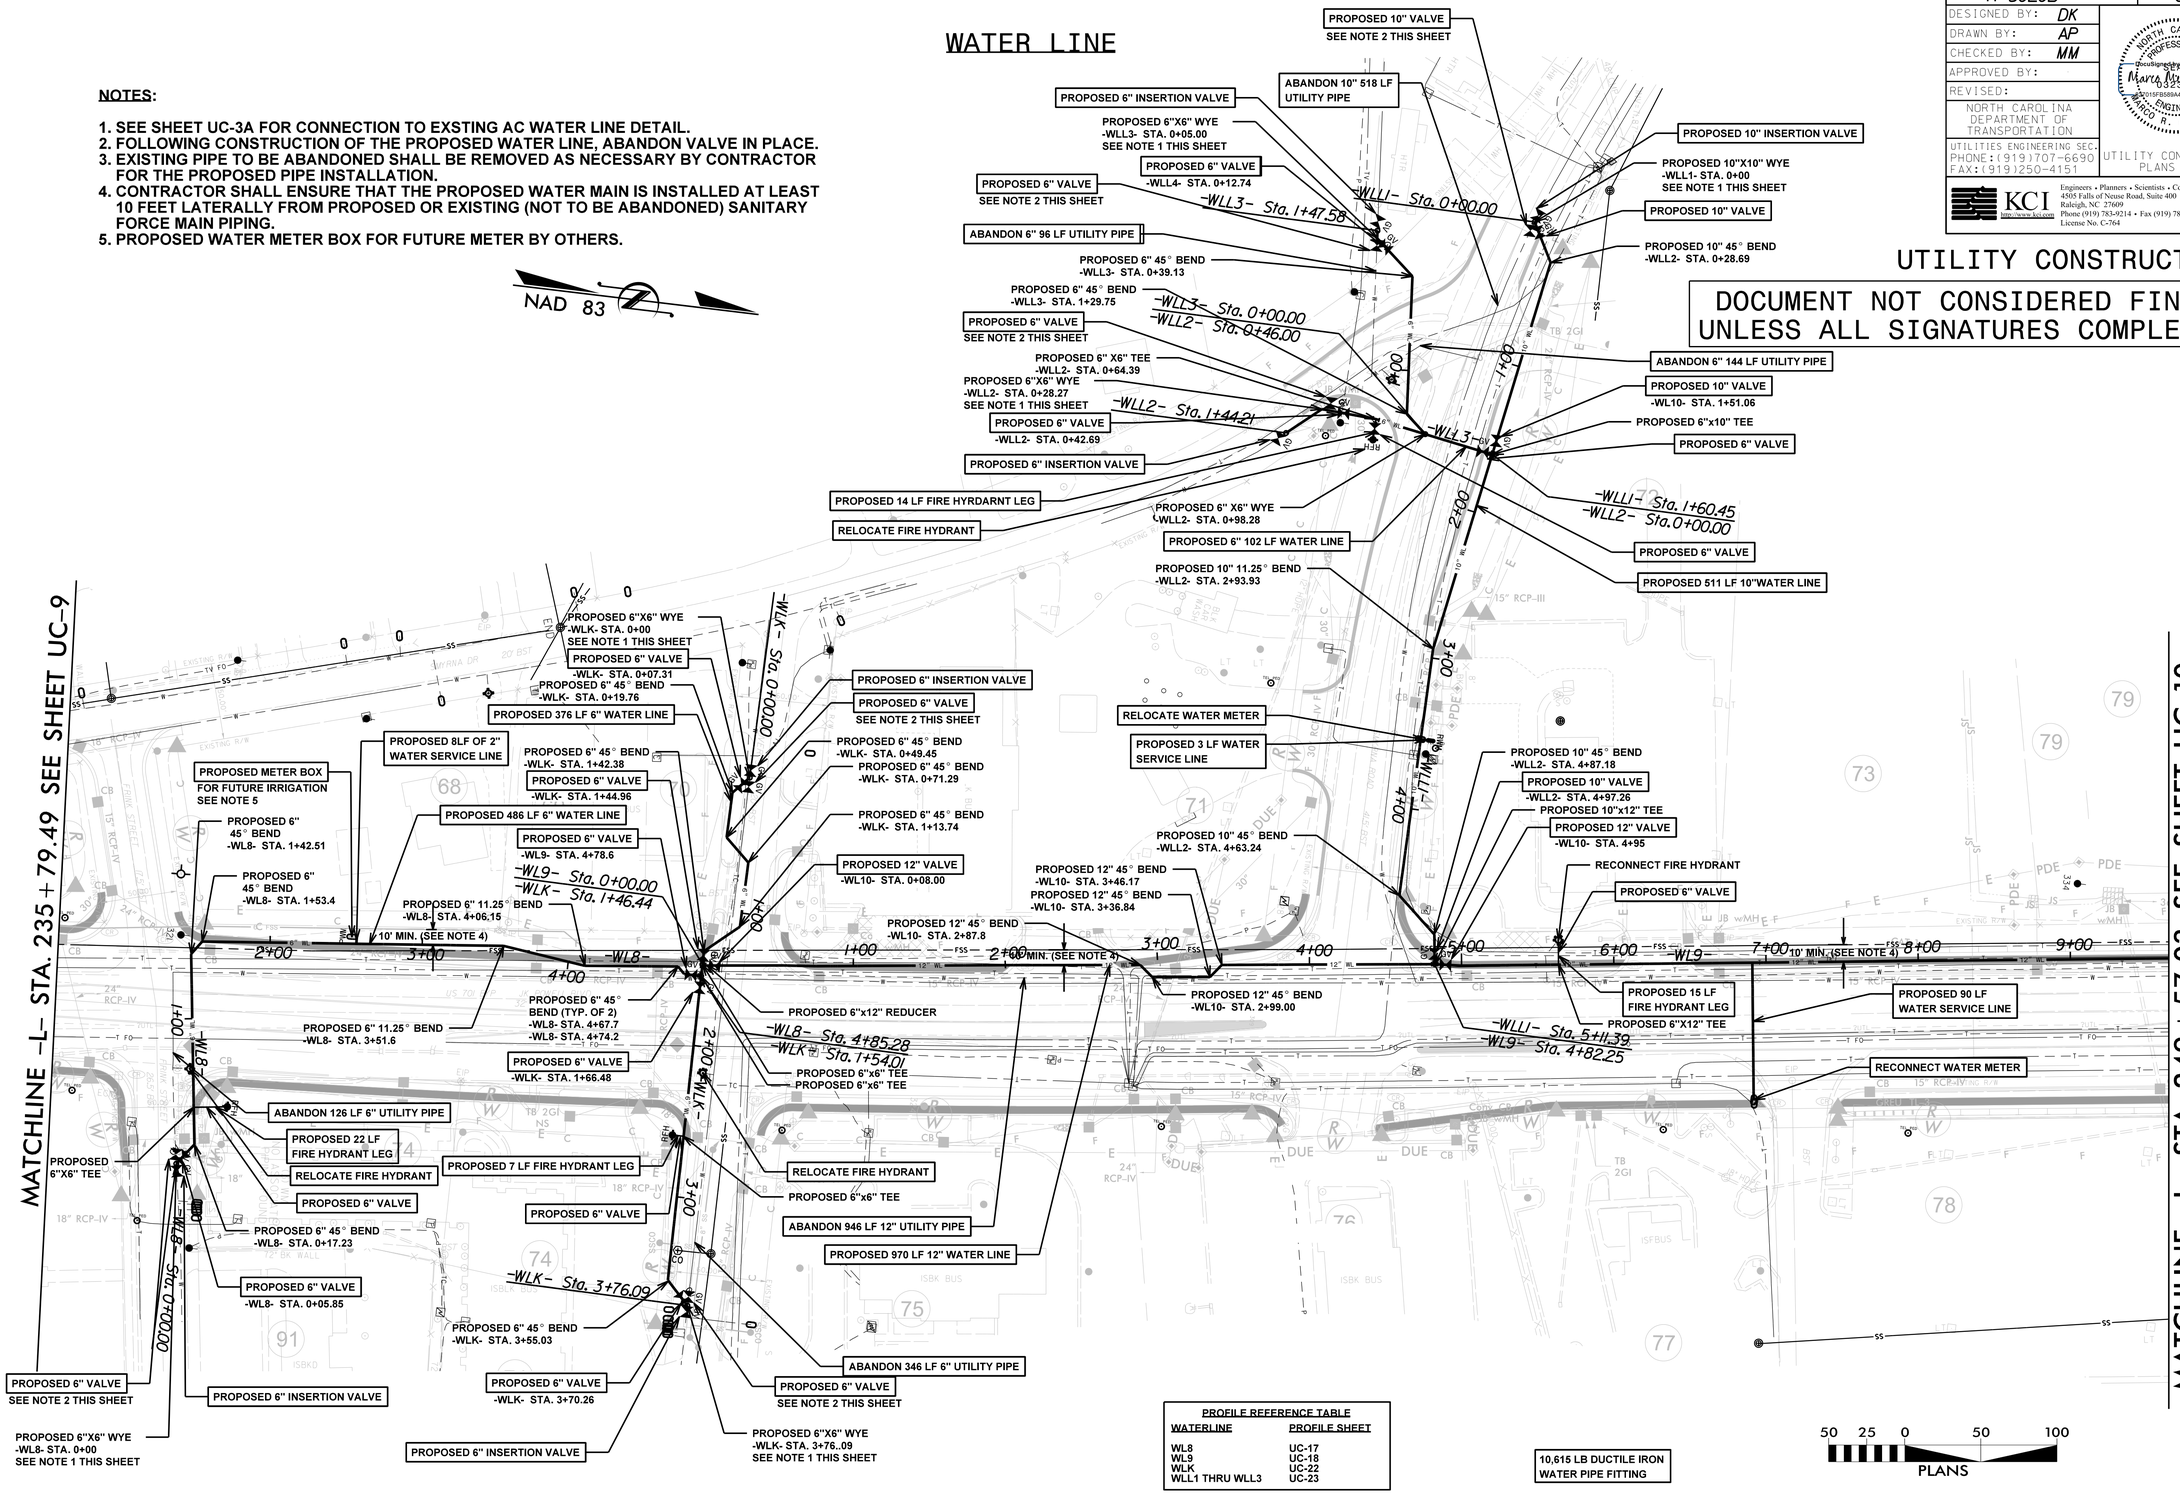

PROFILE REFERENCE TABLE

WATERLINE	PROFILE SHEET
WL8	UC-17
WL9	UC-18
WLK	UC-22
WLL1 THRU WLL3	UC-23

8/17/99
03-SEP-2020 09:36
M:\2016\2216001869
$$$$USERNAME$$$$
NCDOT R-5020B US 701 Widening\Water Sanitary\R-5020B_ut_rdy9_UC09_psh.dgn