PROJECT REFERENCE NO.	SHEET NO.
R-5020B	UC-14

DESIGNED BY: DK
DRAWN BY: AP
CHECKED BY: MM
APPROVED BY:
REVISED:

NORTH CAROLINA DEPARTMENT OF TRANSPORTATION

UTILITIES ENGINEERING SEC.
PHONE:(919)707-6690
FAX:(919)250-4151

NORTH CAROLINA PROFESSIONAL SEAL 032322 ENGINEER MARCO R. MENENDEZ
DocuSigned by: 2015FB5B9A480...
9/3/2020

UTILITY CONSTRUCTION PLANS ONLY

KCI
http://www.kci.com
Engineers • Planners • Scientists • Construction Managers
4505 Falls of Neuse Road, Suite 400
Raleigh, NC 27609
Phone (919) 783-9214 • Fax (919) 783-9266
License No. C-764

UTILITY CONSTRUCTION

DOCUMENT NOT CONSIDERED FINAL UNLESS ALL SIGNATURES COMPLETED

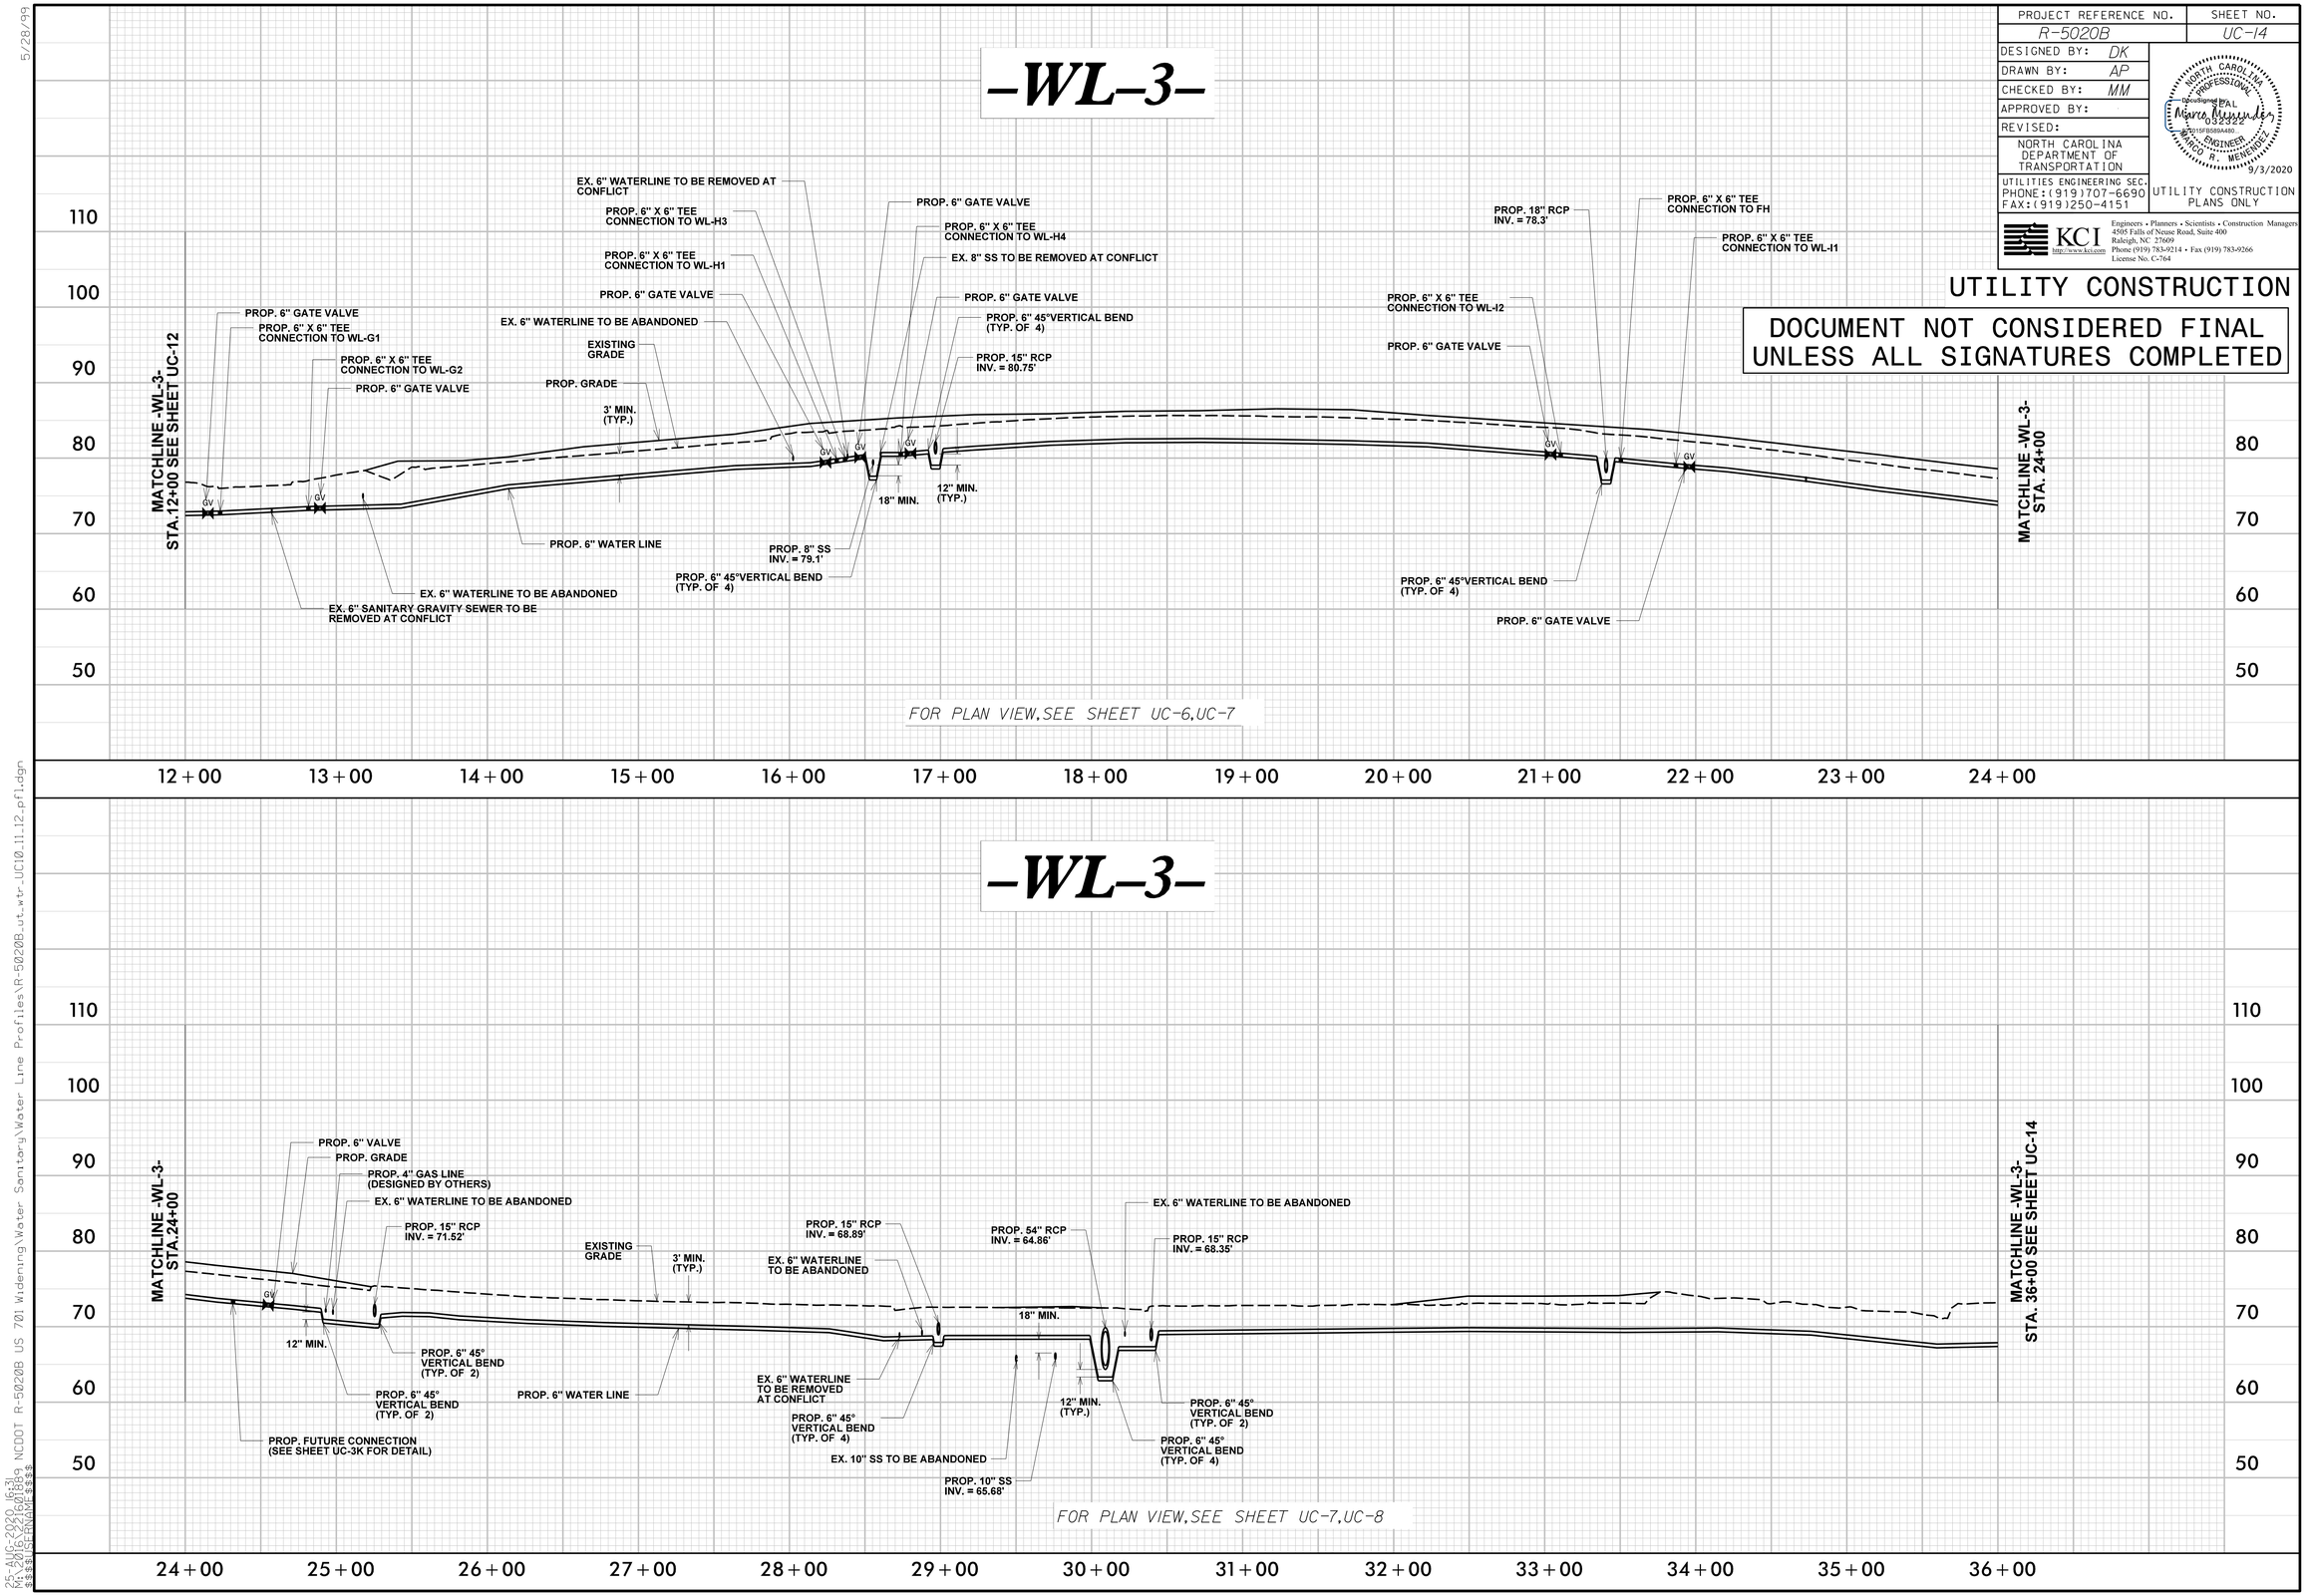

5/28/99

05-AUG-2020 16:31
R:\Roadway\Proj\R5020B_NCDOT R-5020B US 701 Widening\Water Sanitary\Water Line Profiles\R-5020B_ut_wtr_UC10_11_12.pfl.dgn
$$$$USERNAME$$$$